0m 2m 4m 6m 8m 10m

VISUAL SCALE 1:100 @ A2

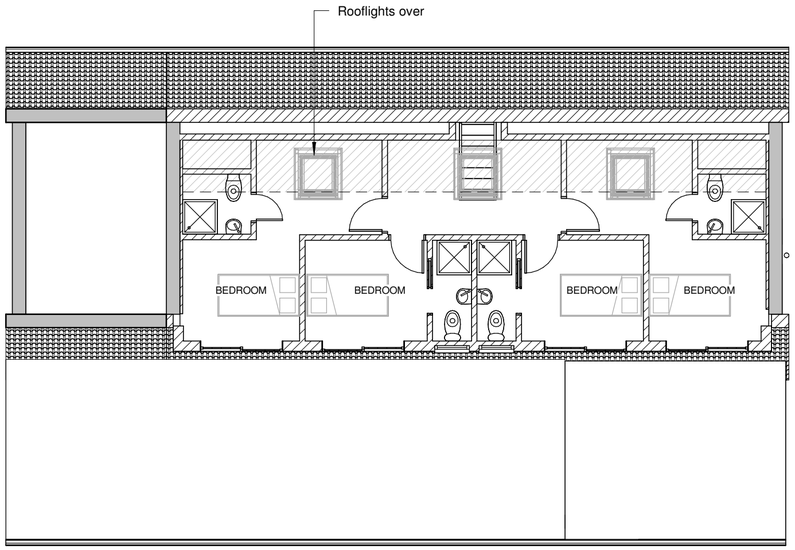

2 FIRST FLOOR
1 : 100

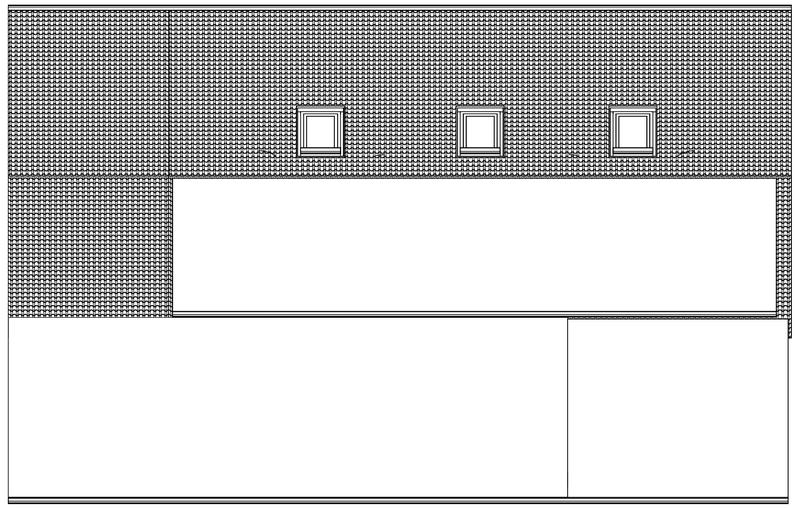

3 ROOF PLAN
1 : 100

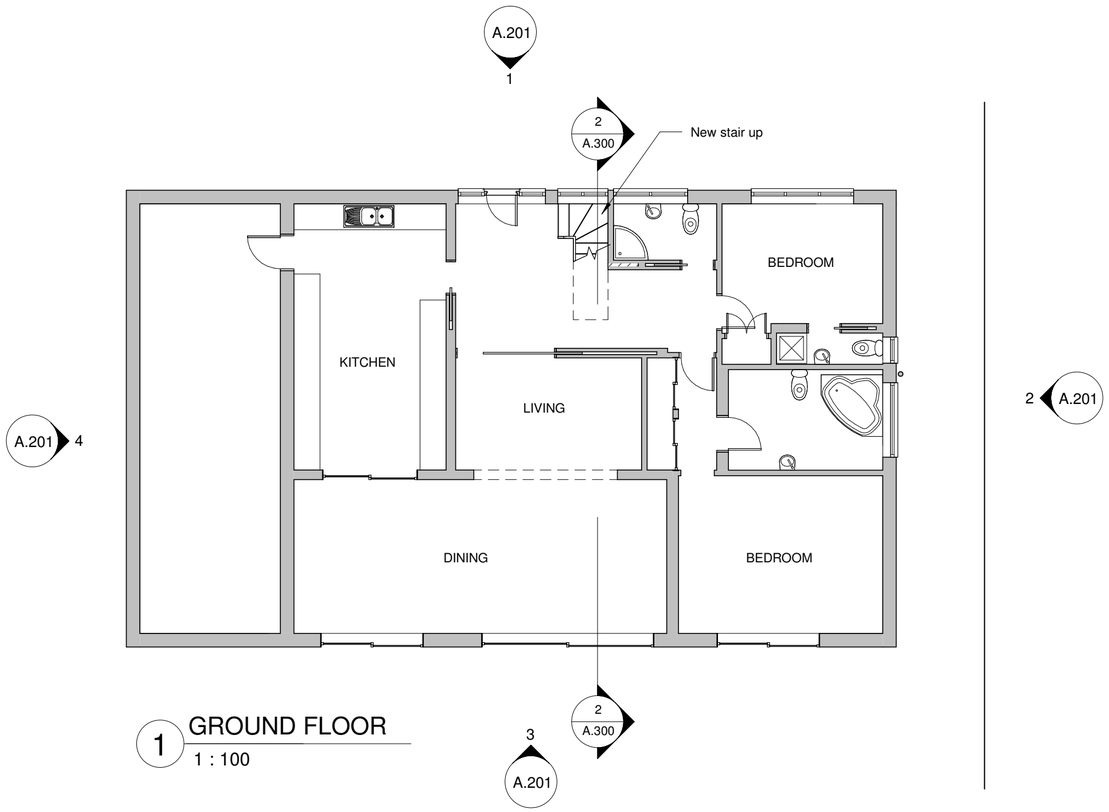

1 GROUND FLOOR
1 : 100

Rev	Description	Date

KRONA DESIGN
ARCHITECTURE AND INTERIOR DESIGN

4 Union Place | Worthing | BN11 1LG
info@kronadesign.co.uk
kronadesign.co.uk
01903 256150

PROJECT
Loft Conversion

ADDRESS
5 Saint Pauls Avenue
Lancing
West Sussex

TITLE
Proposed Plans

CLIENT
Nanda Dasari

DRAWN	STATUS	DATE
JLB	Design	06/10/25

SCALE (@ A2)	PROJECT NUMBER
1 : 100	KD.1760

DRAWING NUMBER	REV
A.101	

© KRONA DESIGN