A PROPOSED ADDITIONAL 1ST FLOOR TO THE EXISTING BUNGALOW AT 39 ABBEY ROAD, SOMPTING, BN15 OAD

May 2024

Drawing no:JB 475/ Planning Application 05A
rev A: design of 1st floor amended to be gabled both sides

Existing external materials:

Roof: Concrete interlocking tiles

Walls: Render painted magnolia

Windows: white UPVC frames



EXISTING NORTH FACING (SIDE) ELEVATION 1:100

Proposed external materials:

Roof: Composite blue slate

Ground floor walls: Render painted white

First floor walls: Render painted white

Windows: white UPVC frames

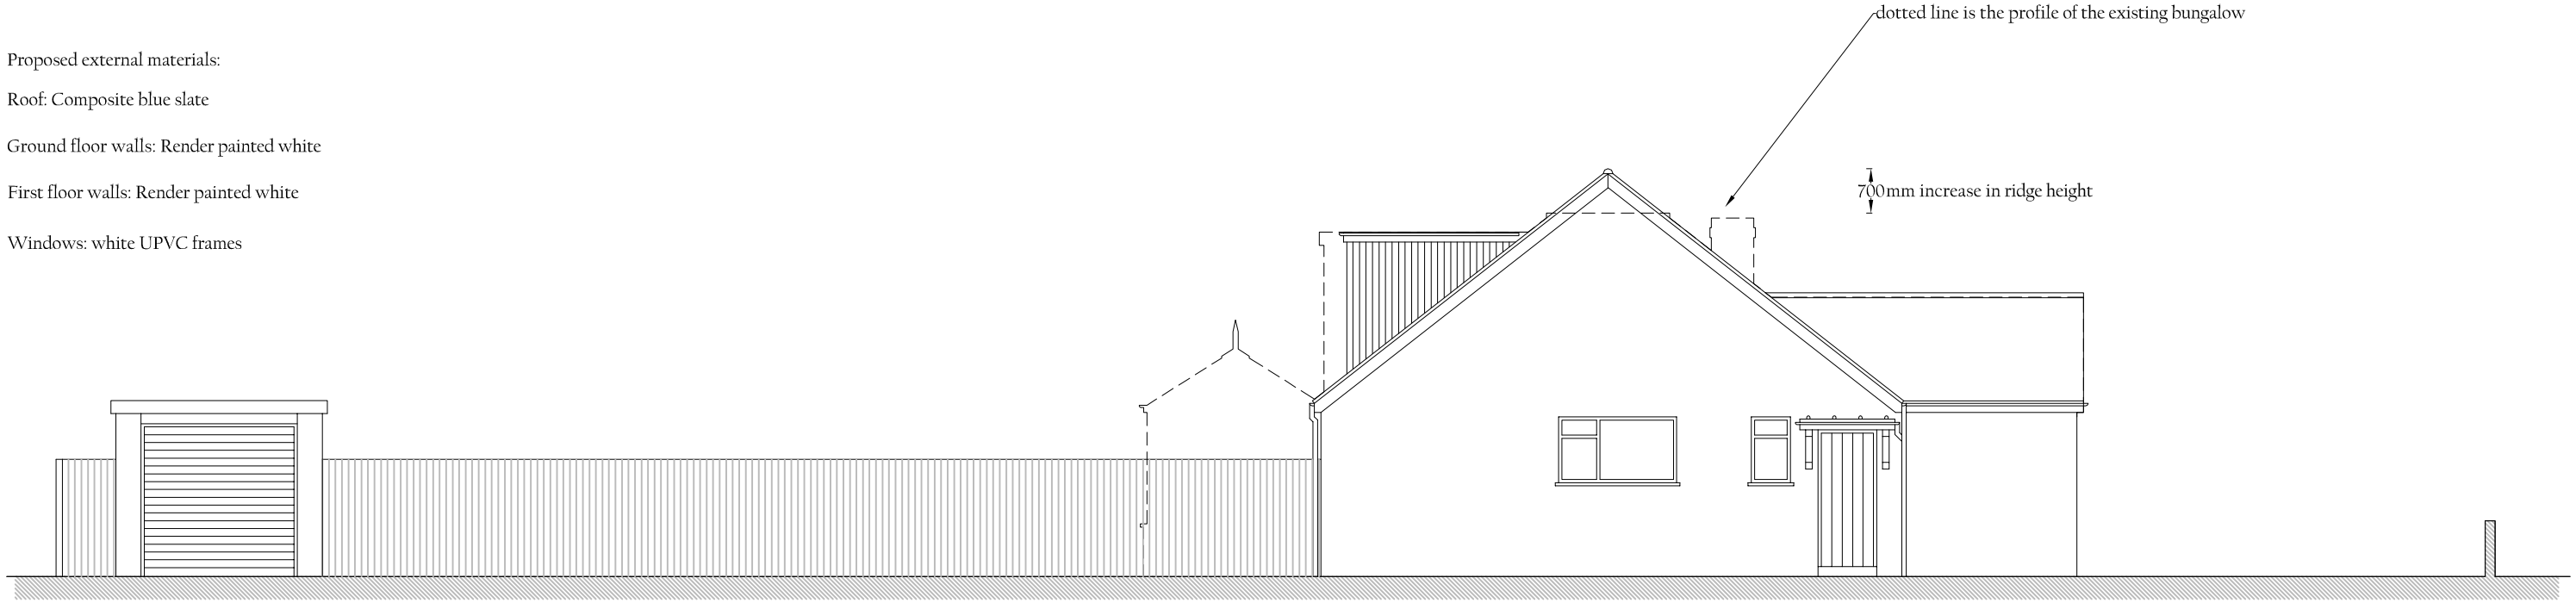

PROPOSED NORTH FACING (SIDE) ELEVATION 1:100

0 1 2 3 4 5

SCALE BAR 1:100

JAMES BRECKELL : ARCHITECT : ARB : RIBA

89 Old Fort Road, Shoreham by Sea, BN43 5HA, Tel 07733 268 297, Email: james@breckell.co.uk