

Copyright in the design and this drawing is the property of RESI and may not be copied or used in part is forbidden without written sanction of RESI. This drawing must be read in conjunction with all other relevant documentation and drawings.

RESI accepts no liability for any expense, loss or damage of whatsoever nature and however arising from any variation which has not been referred to them and their approval obtained.


Resi do not advise using planning drawings for the purposes of construction. All dimensions to be over checked on-site prior to manufacture and construction. Any discrepancies to be reported to RESI immediately.

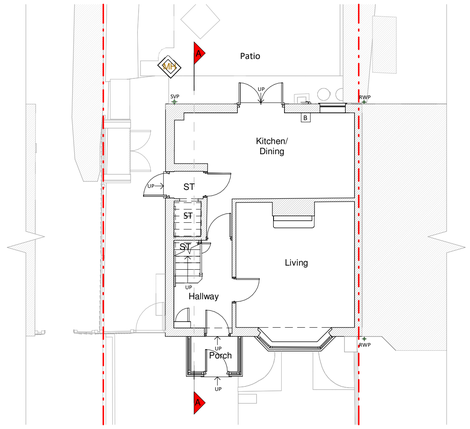


Ground Floor Plan

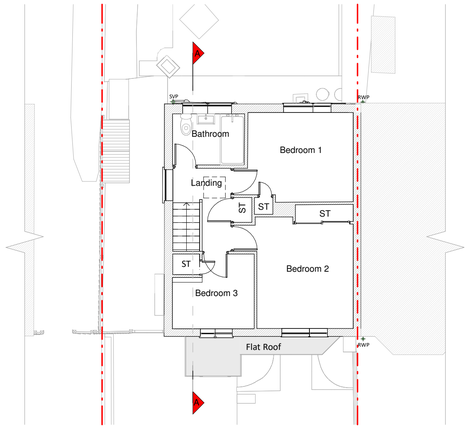


First Floor Plan

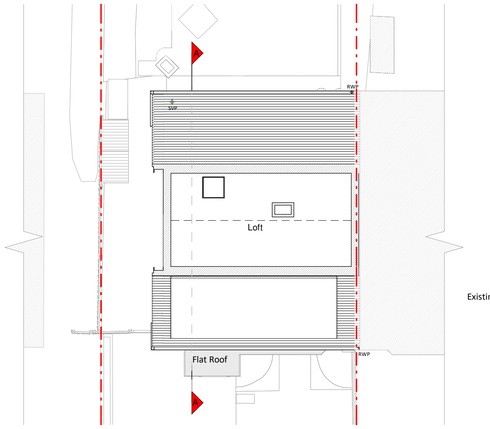

Loft Plan

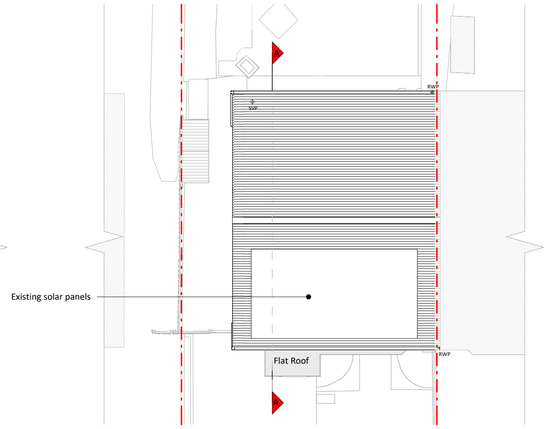


Roof Plan

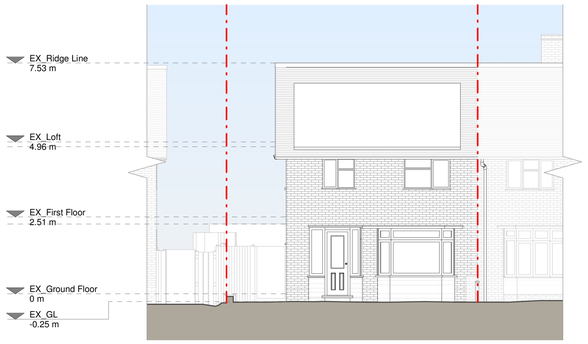


Front (South) Elevation




Left (West) Side Elevation

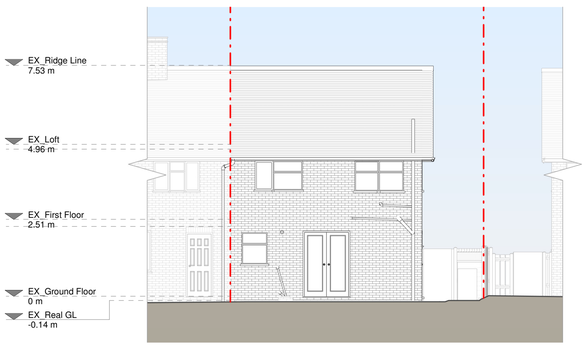

Rear (North) Elevation

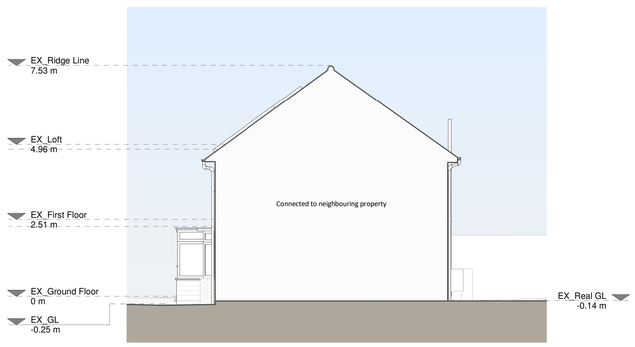

Right (East) Side Elevation

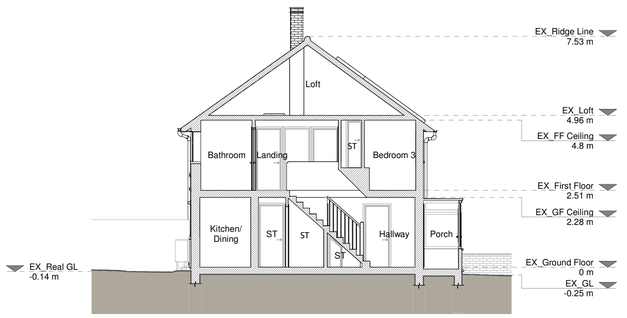

Section A - A

1 0 1 2 3 4 5
SCALE 1:100 m

Existing Materials:

Brickwork / Walls - White bricks.

Pitched roof - Concrete tiles.

Flat roof - Felt or similar.

Windows - White uPVC.

Doors - White uPVC.

RWPs / Gutters / Fascias - Grey, black and white uPVC, and cream painted cast iron.

KEY

Existing walls
Existing furniture
Boundary line
Level line
1.5m head height
1.8m head height

N

Revision

Rev	Notes	Date
A	Planning Issue	29/06/2024

RESI Grow your home

Job Title

Proposed rear dormer, internal alterations, floor plan redesign and all associated works at 62 Marlborough road

Drawing Status

Planning Drawings

Client

Daniele Ruggeri

Drawing Title

Existing Drawings

Scale	Drawn
1 : 100 @ A1	AR
Date	Checked
July 2024	RBS
Drawing No.	Rev.
B233602-1100	A