Location Plan

Site Address: **62, Marlborough Road, Goring, Worthing, BN12 4RX**

PlanningPortal

Date Produced: **08-Jul-2024**

Scale: **1:1250 @A4**

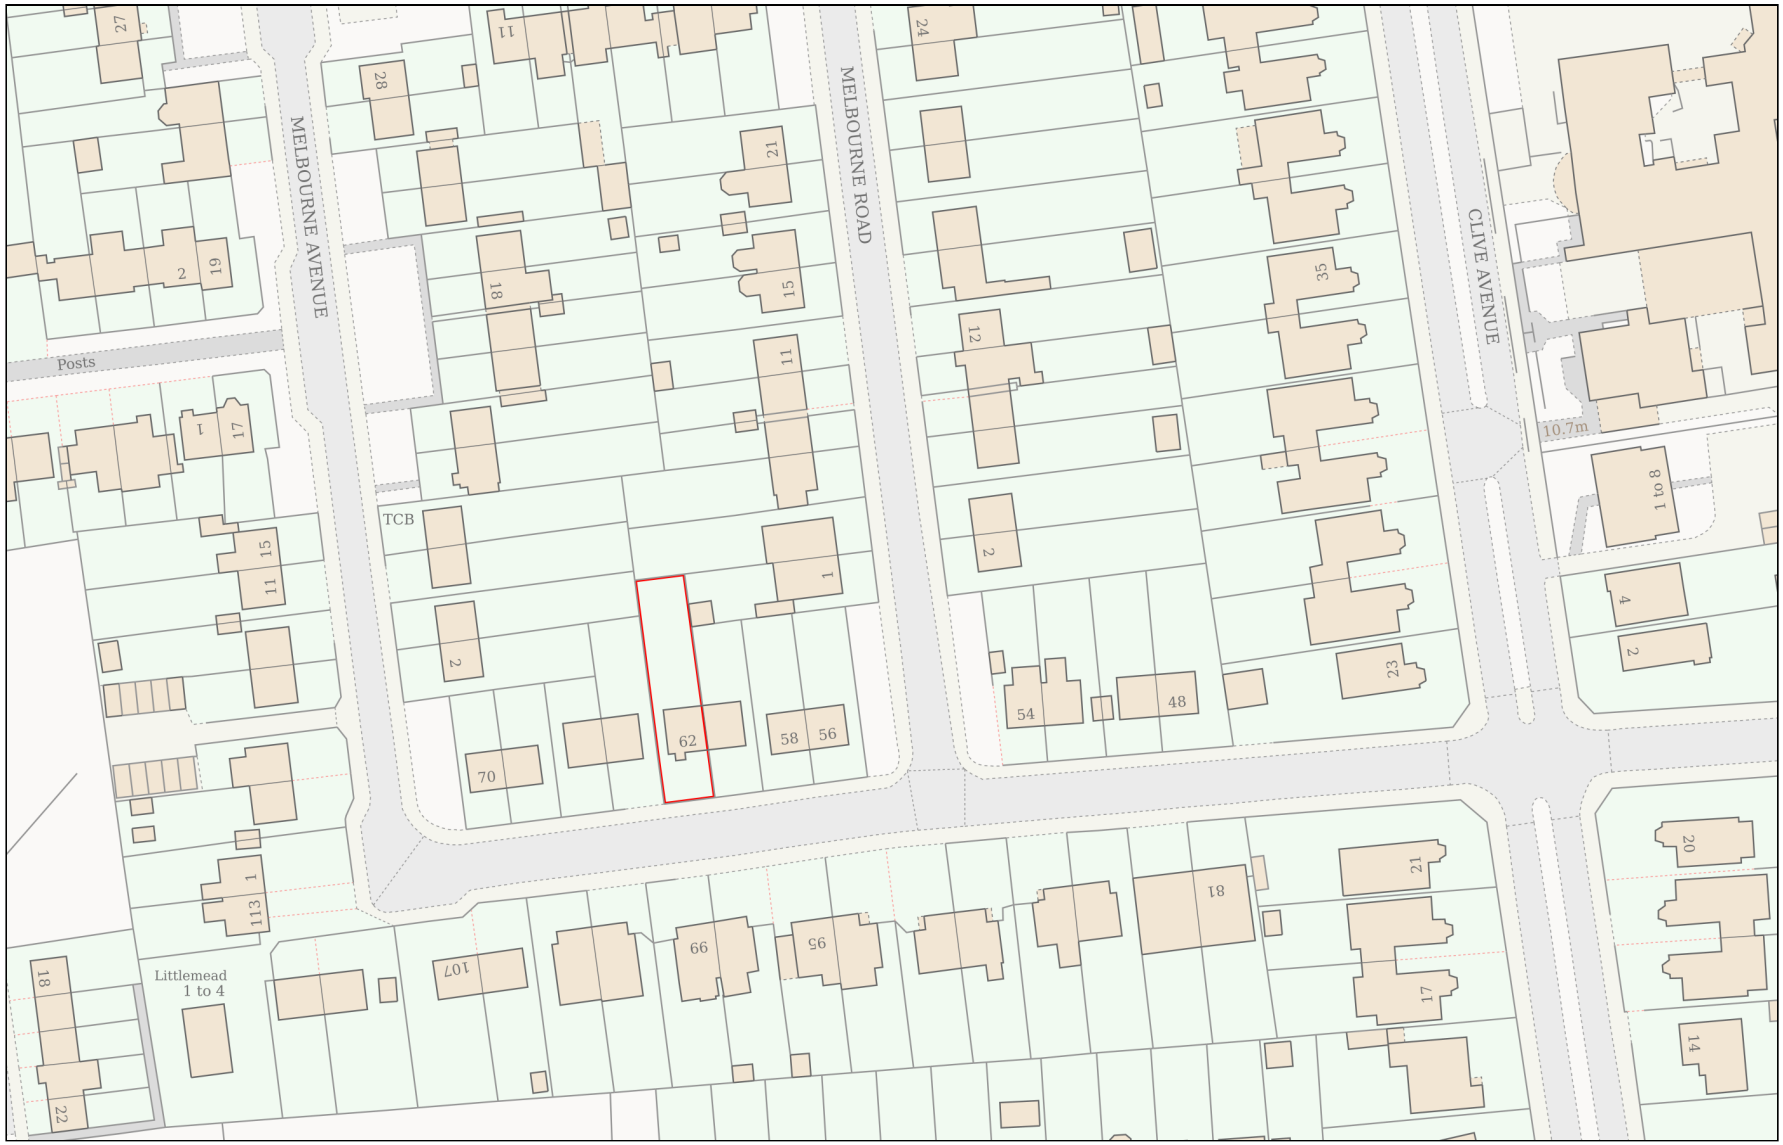

0 50

Metres

Planning Portal Reference: **PP-13203614v1**

Powered By TerraQuest

© Crown copyright and database rights 2024 OS 100042766