ADUR & WORTHING
PLANNING SERVICES
PLAN AWDM/0433/16
DATE VALID Rec 17/5/16

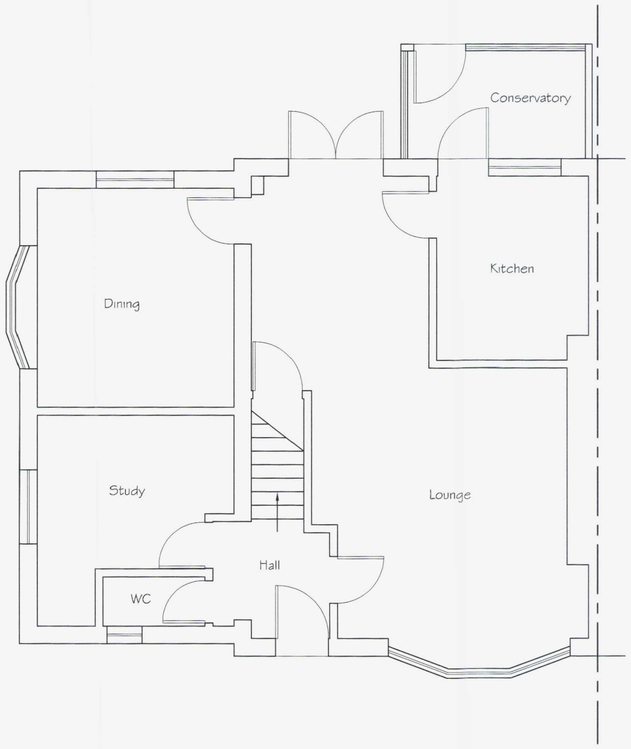

Existing Ground Floor Plan

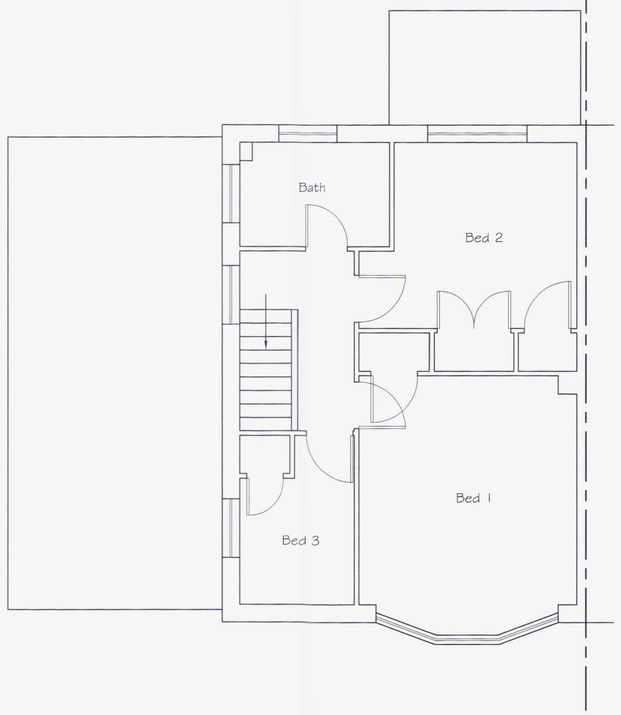

Existing First Floor Plan

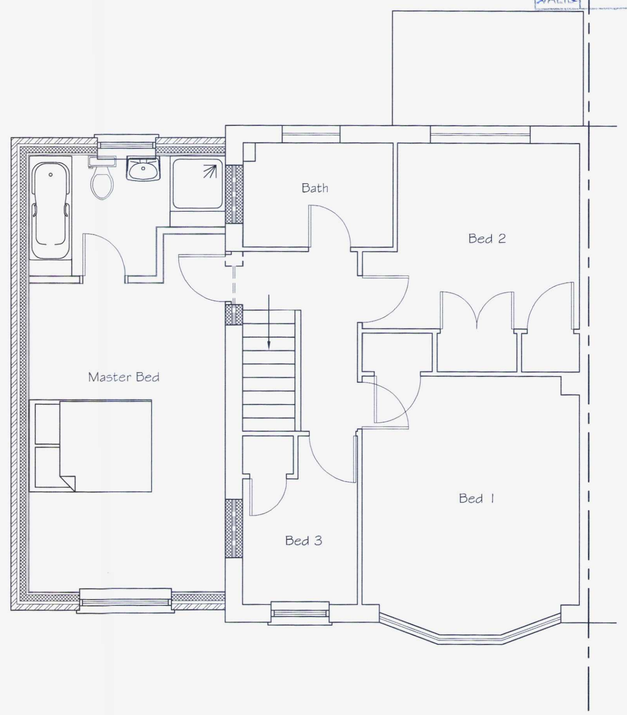

Proposed First Floor Plan



SCALE 1:50

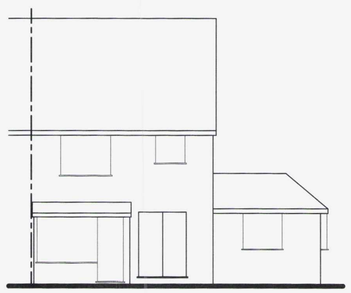

Existing Rear Elevation



Existing Side Elevation

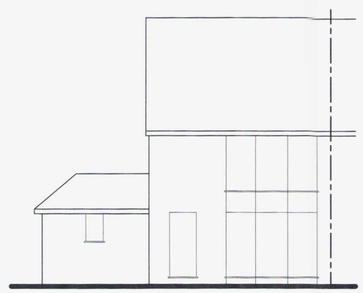

Existing Front Elevation

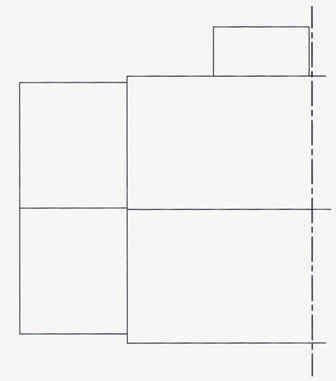

Proposed Roof Plan



SCALE 1:100

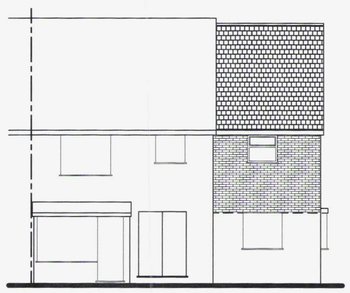

Proposed Rear Elevation

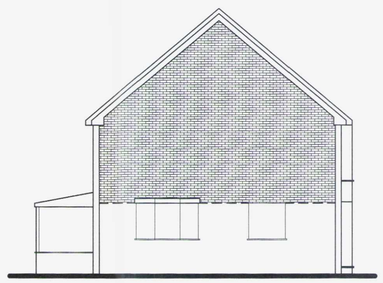

Proposed Side Elevation

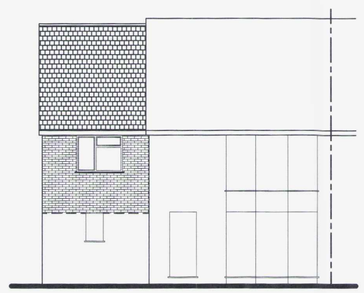

Proposed Front Elevation

Tony Rogers
Building Consultants
Address: 40 Dawn Crescent, Upper Beeding
West Sussex, BN44 3WH
Telephone: 01903 815225 Fax: 01903 815225

Rev.	Date:	Revision Description:
A	May 2016	Bathroom window altered

Client: Mrs L Perretta

Address: 24 Greenacres
Shoreham
West Sussex
BN43 5WY

Project: Proposed first floor side extension

Scale: 1:50 1:100
Paper Size A1

Date: February 2016

Drawing No: 16/1107/01

Drawn By: AWR

Revision: A