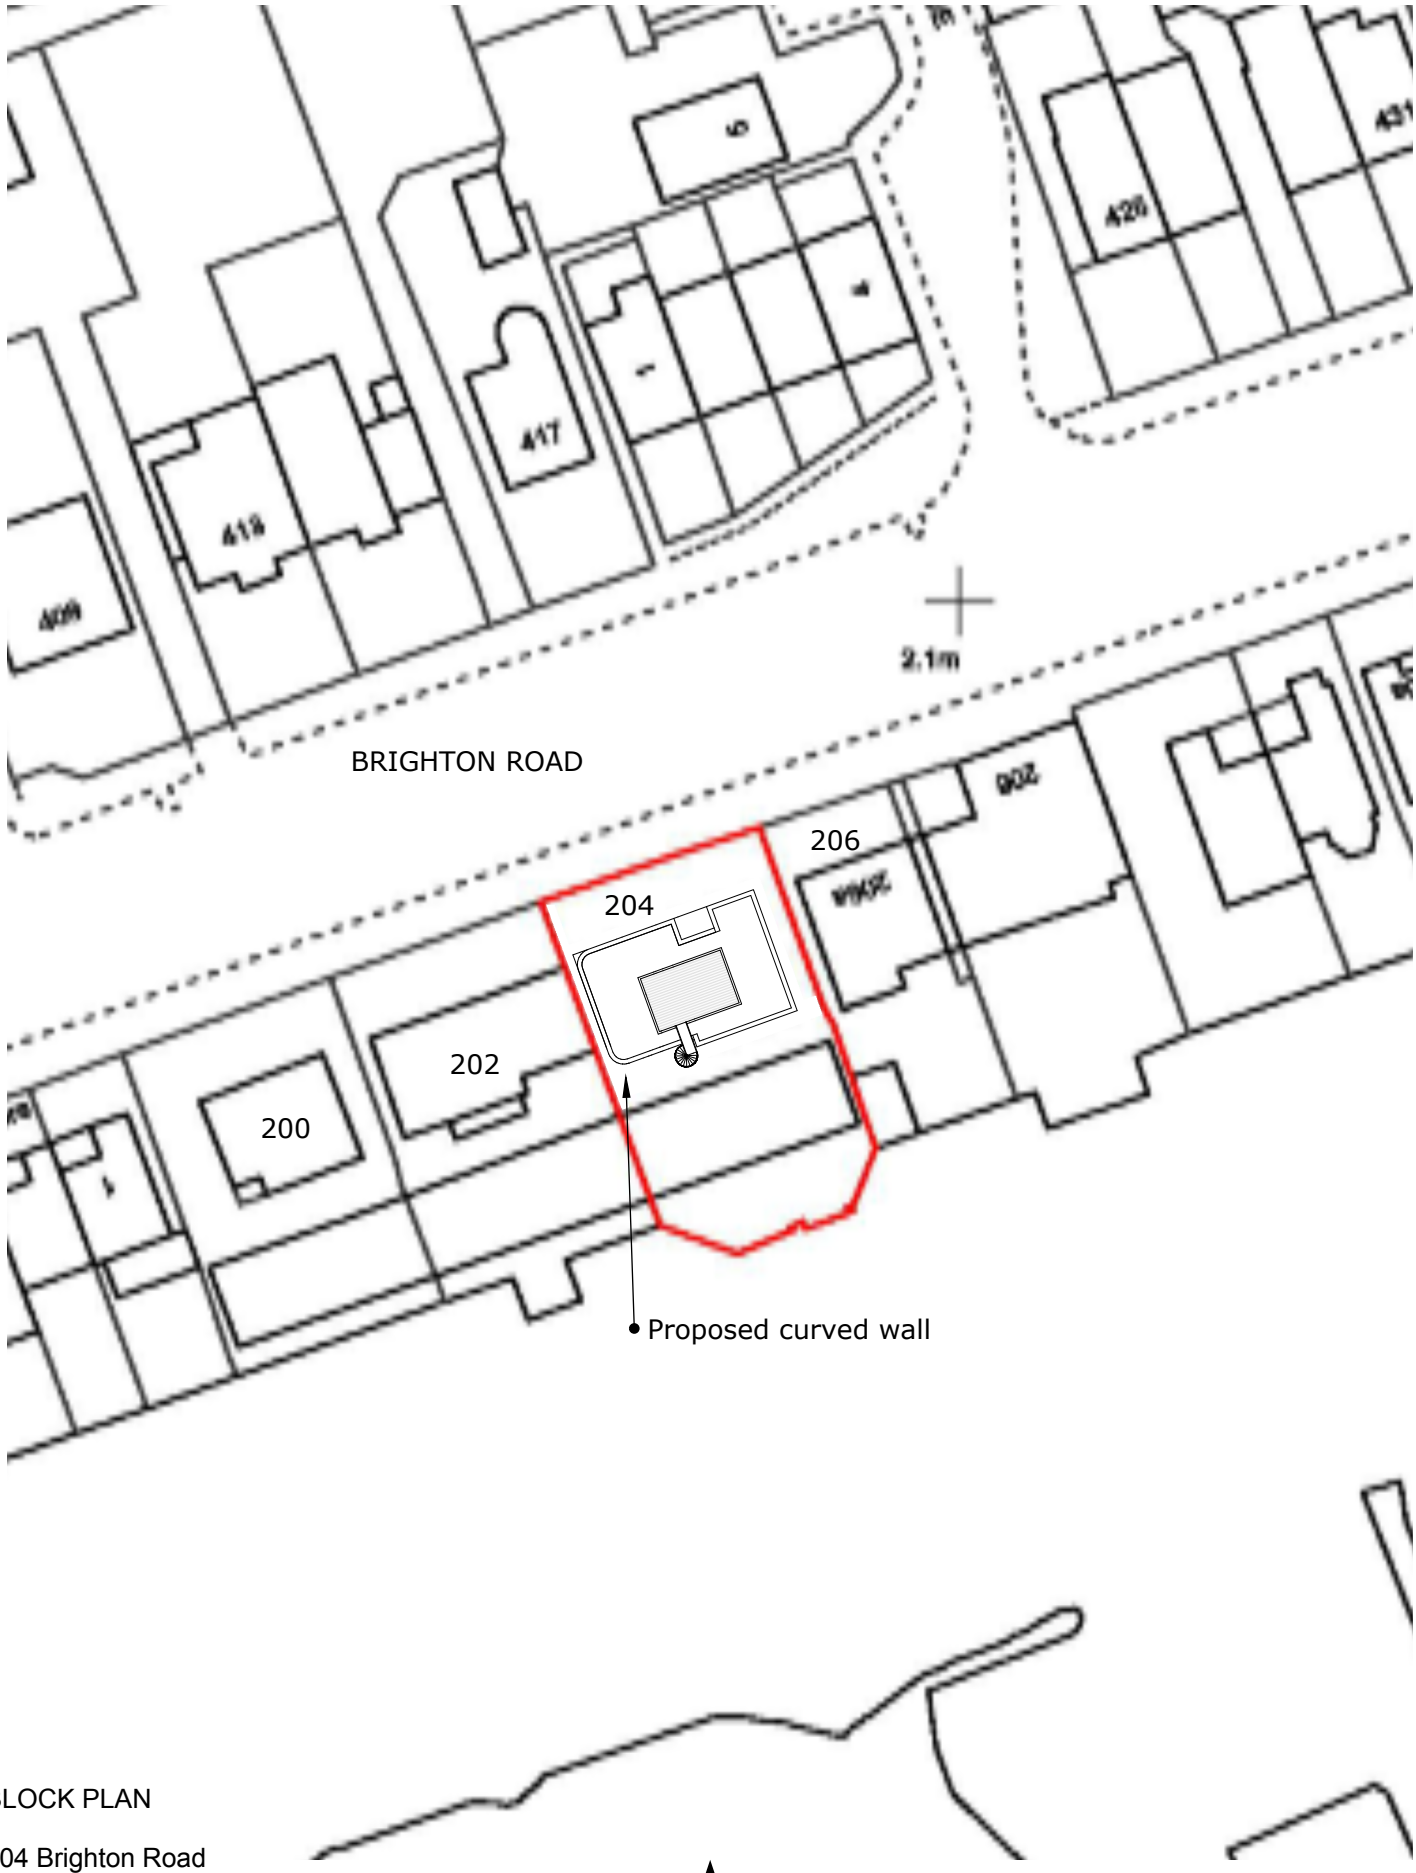


BLOCK PLAN

204 Brighton Road
Lancing
West sussex
BN15 8LJ

28/04/2021

DS/EVANS/05/REV 2

SCALE 1:500 @ A4 PAPER SIZE