
EXISTING

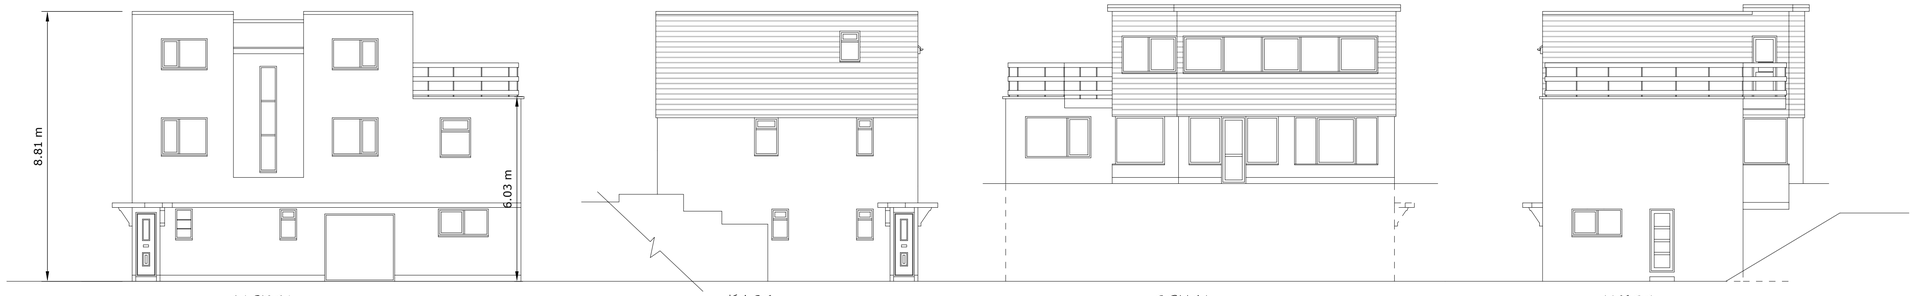


NORTH EAST SOUTH WEST

PROPOSED AS PER CONSENT GRANTED



NORTH EAST SOUTH WEST

PROPOSED AMENDED ELEVATIONS

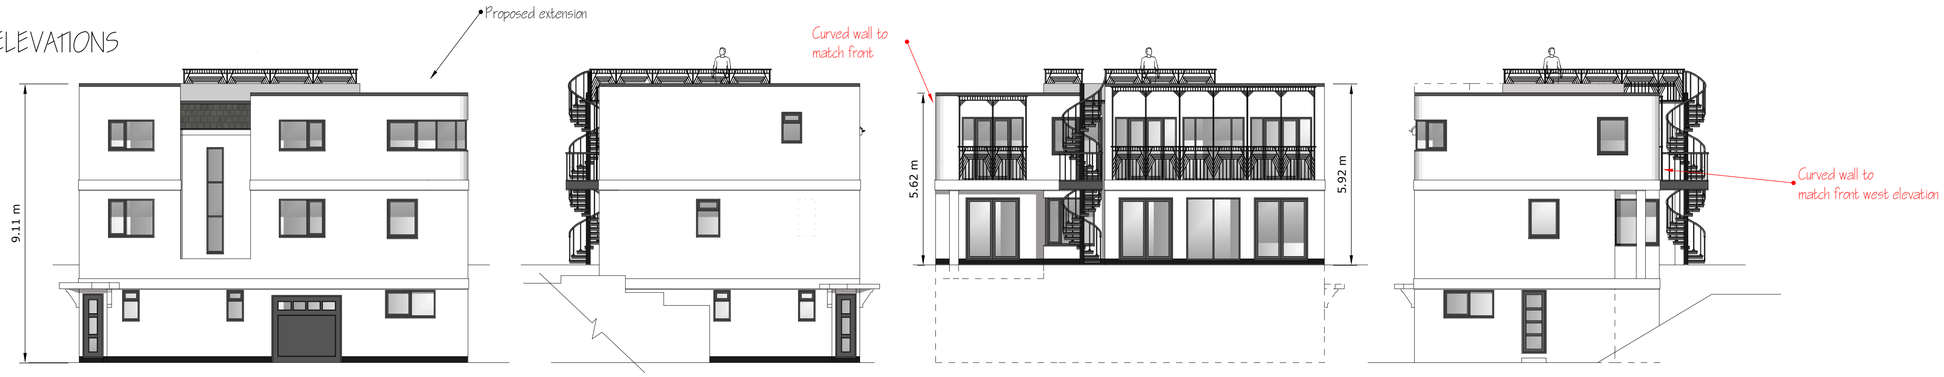

NORTH EAST SOUTH WEST

deadspace DESIGNS

PROPOSED EXTENSION TO SECOND FLOOR, ALTERATIONS AND ROOF TERRACE at 'The Little White House' 204 Brighton Road, Lancing, West Sussex, BN15 8LJ

DRAWING: EXISTING AND PROPOSED ELEVATIONS - REVISED SCALE: 1:100 @ A1 PAPER SIZE DATE: 28/ 04/ 2021 DRWG No. DS/ EVANS/ 03 REV 2

1:100 @ A1 0 1 2 3 4 5m