

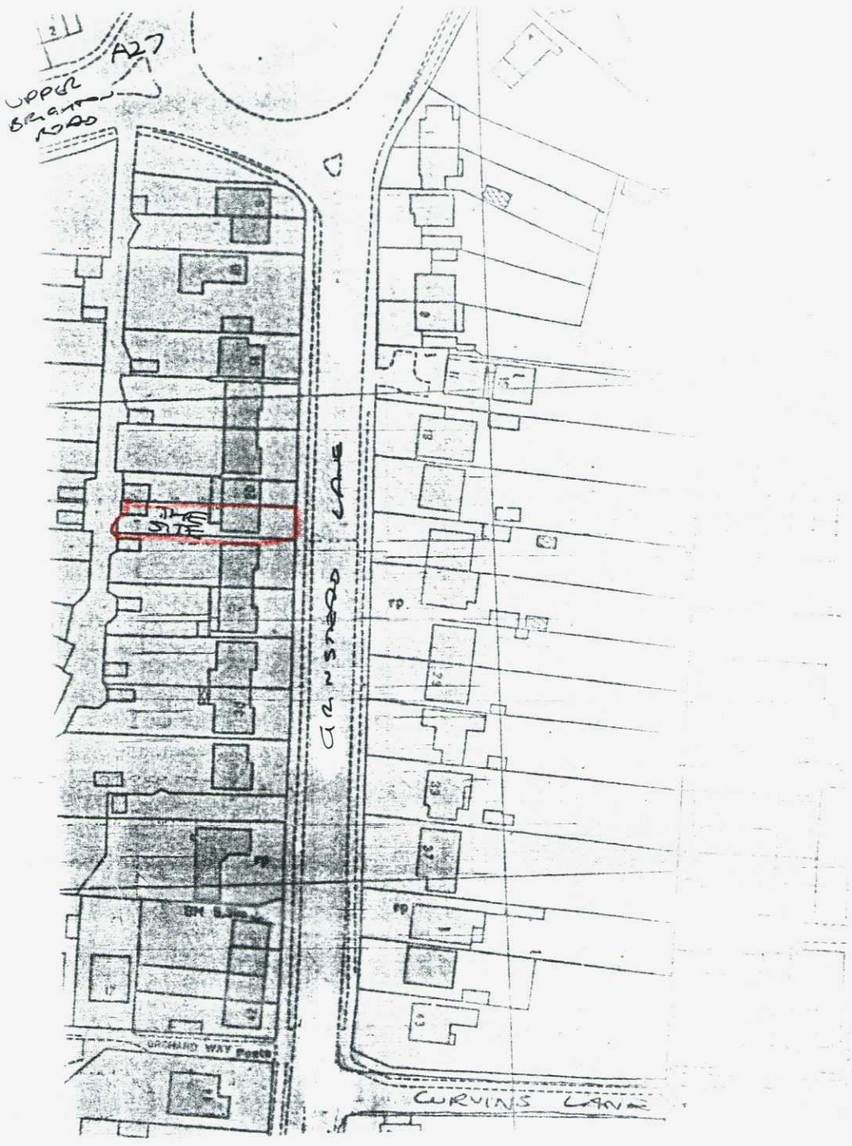



Site plan 1:1250

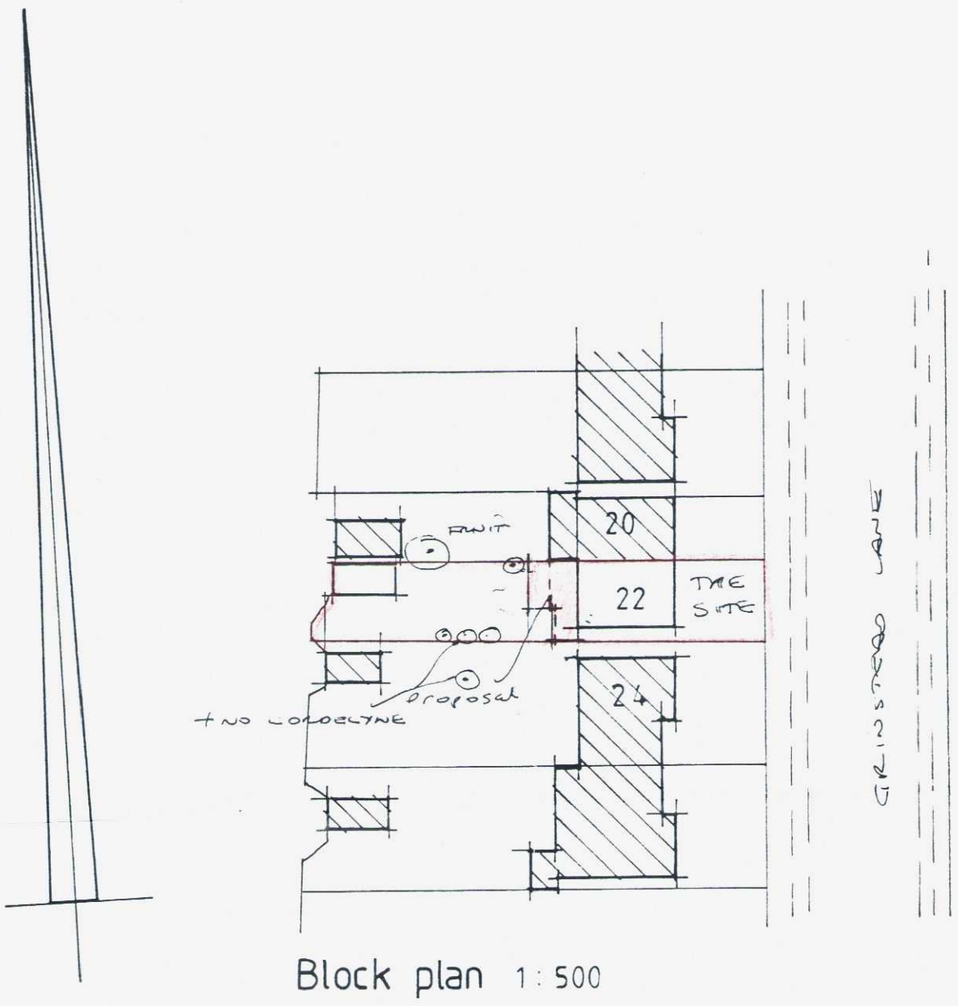


Block plan 1:500

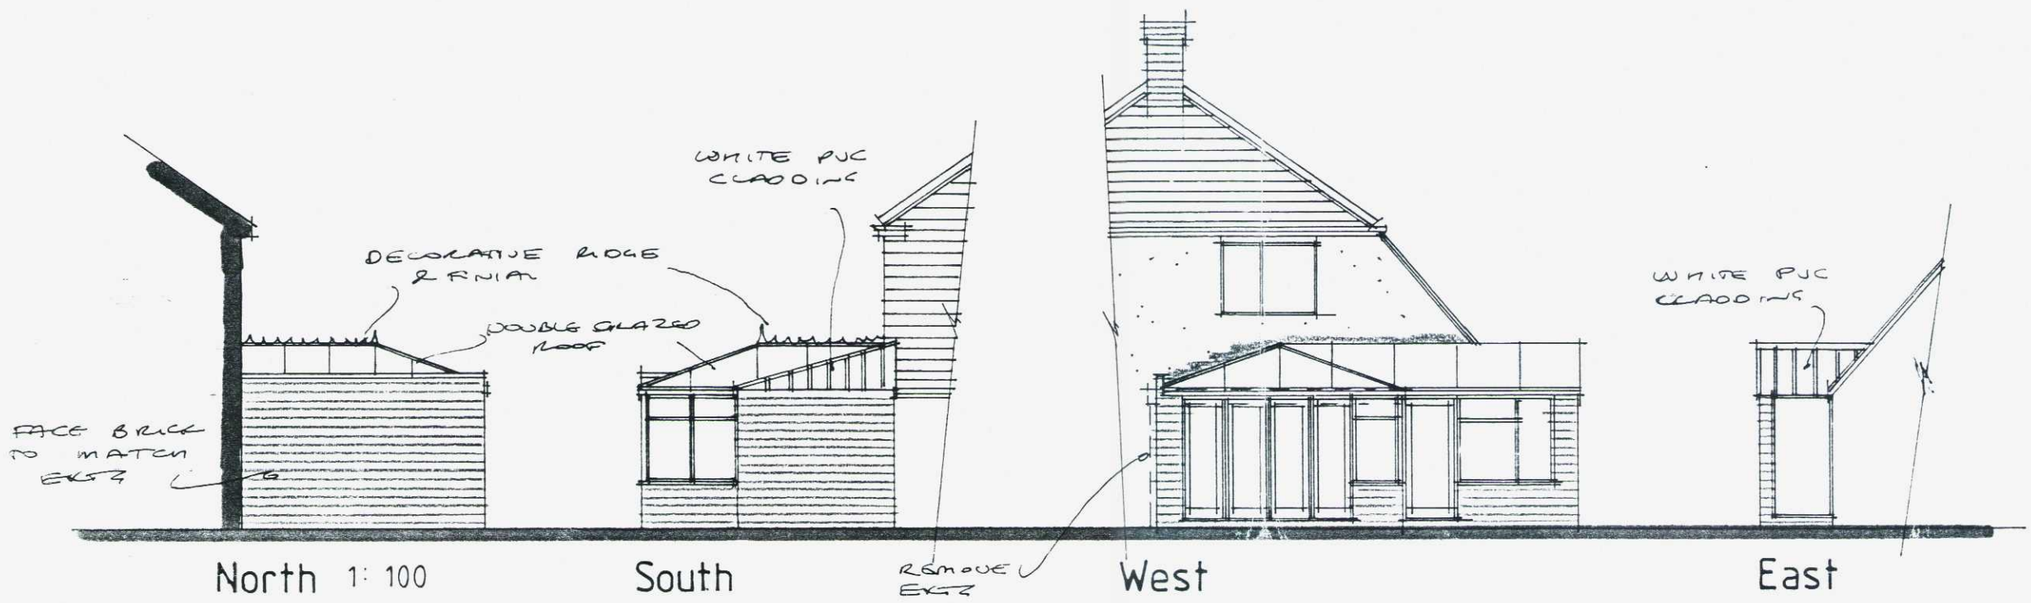

North 1:100 South West East

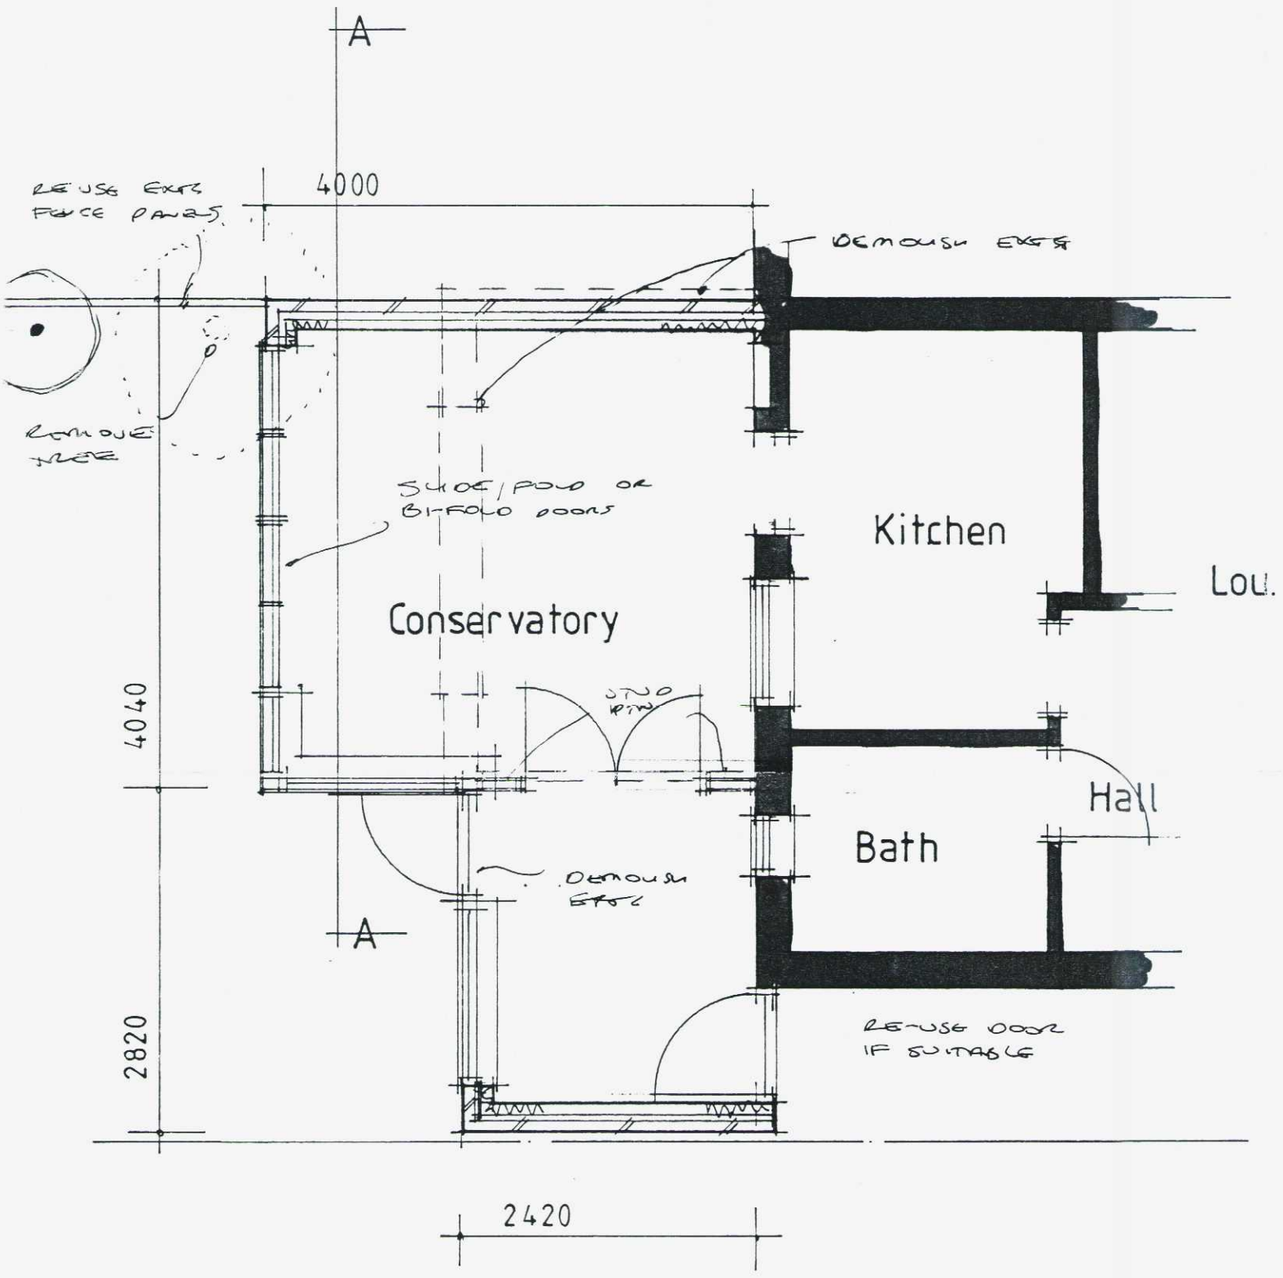

Plan 1:50

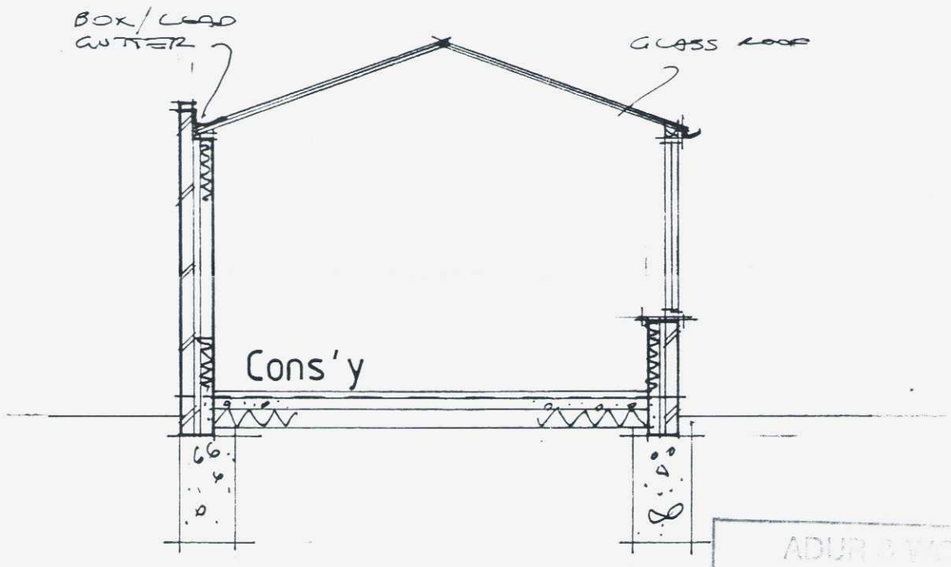

Section AA 1:50

ADUR & WORTHING PLANNING SERVICE
PLAN ADM/08666/1
DATE VALID 13 JUL 2012

All electrical works to meet requirements of Part P (Electrical Safety) Installation to be designed installed, inspected and tested by person competent to do so. Council to be satisfied that Part P has been complied with, by issuing of appropriate BS7671 electrical installation certificate for works by person competent to issue same

AJ SALTER & SON
Architectural Technicians and Surveyors
50 WINDSOR ROAD, WORTHING, WEST SUSSEX, BN11 2LY
Tel/Fax: (01903 209496)
E-mail: ajsalterandson@hotmail.com

C	
B	
A	
Client	M. SOUTHCOMBE ESQ.
Address	22 Grinstead Lane : Lancing
Drawing	CONSERVATORY — No. 4112 : 1
Scale	1:50 1:100 1:500 1:1250 — Drawn — Date 06/12