Location Plan 1:1250



1:1250 Scale Bar

10m 20m 30m 40m 50m

Block Plan 1:500

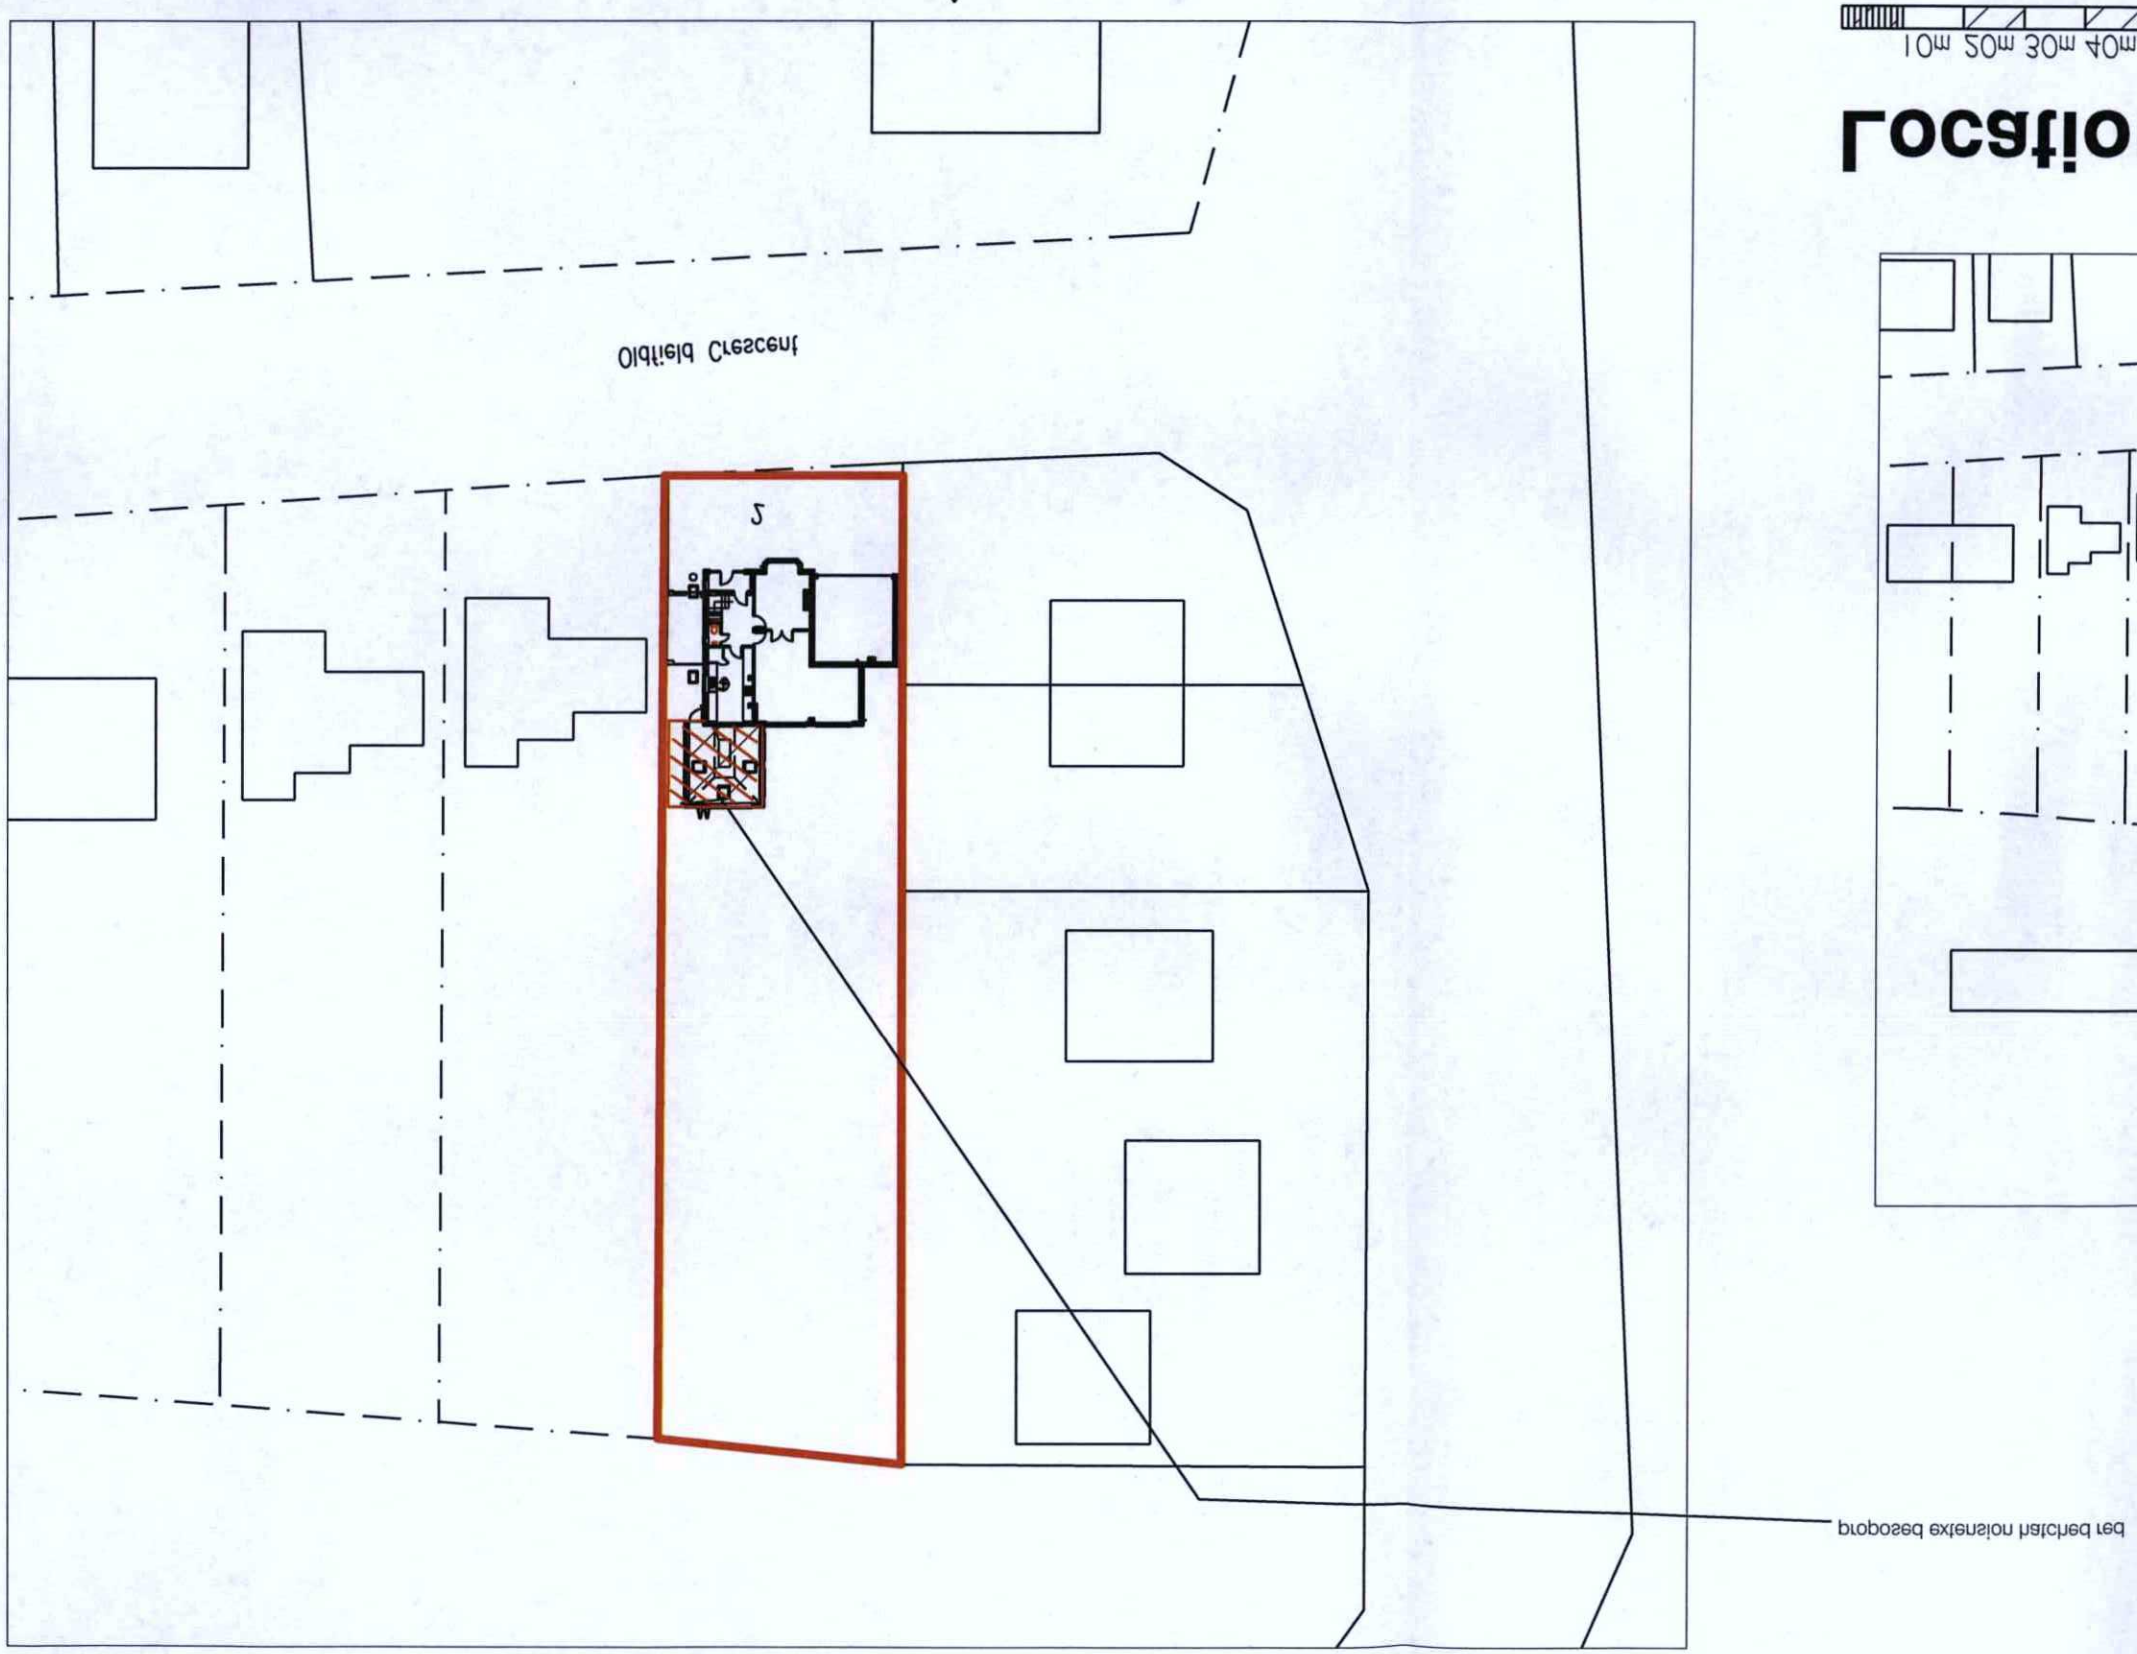

1:500 Scale Bar

10m 20m 30m 40m

Copyright of:

Architectural & Planning Services
15 West Street
Shoreham By Sea
West Sussex
BN43 5WF
01273 441009 (after 6pm)
07856899101
e-mail: penwhitby15@yahoo.co.uk

Project:

Proposed extension at:
2 Oldfield Crescent
Southwick
Sussex

Title:

Client: Mr T Maguire

Scale:
1:500,1:1250 @ A3 paper size

Date: 8.3.2012

Drawn: BW

Drg. No. 04

Rev'n

Note: All dimensions to be checked on site.

proposed extension hatched red

ADUR & WORTHING PLANNING SERVICES	
PLAN	AWDM/0802/13
DATE	26 JUL 2013
VALID	