Ordnance Survey®

OS Sitemap™

24 CROMLEIGH WAY, SOUTHWICK BN42 4WG

LOCATION PLAN: SCALE: 1:1250

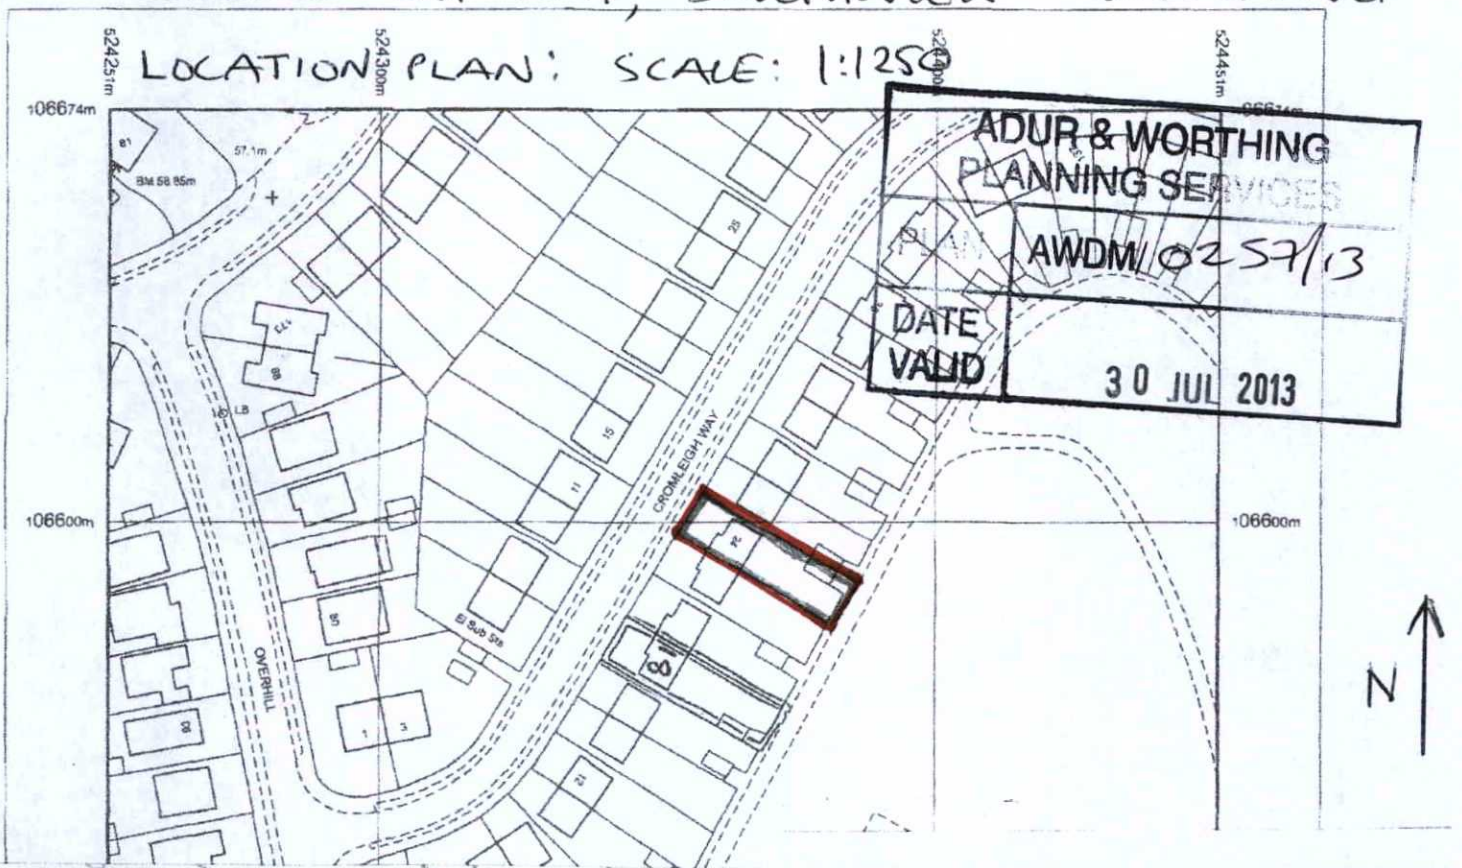

ADUR & WORTHING PLANNING SERVICES

AWDM/0257/13

DATE VALID 30 JUL 2013

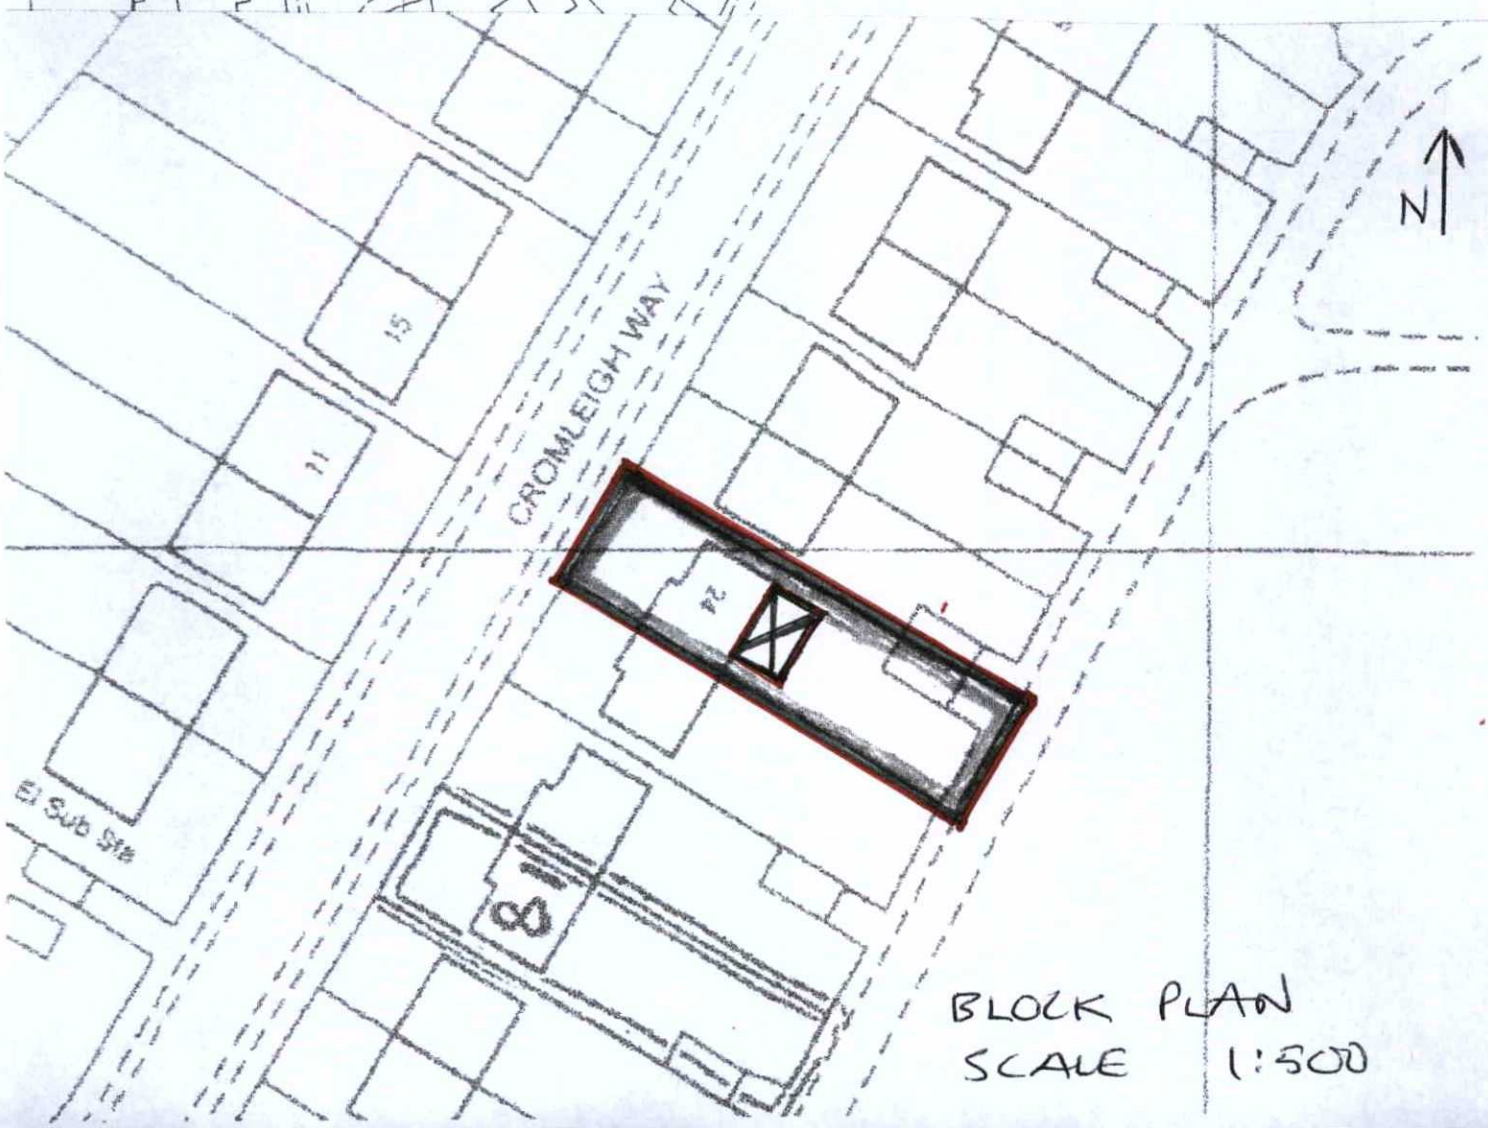

BLOCK PLAN
SCALE 1:500