CDM 2007 Health & Safety Information

This information relates only to 'Significant Hazards' identified on this drawing and is to be read in conjunction with the Designer's Risk Assessment Register.

AMENDMENT

ADUR & WORTHING PLANNING SERVICES
PLAN AWDRC/ WB/09/1053/AP
DATE VALID Rec 2/9/14

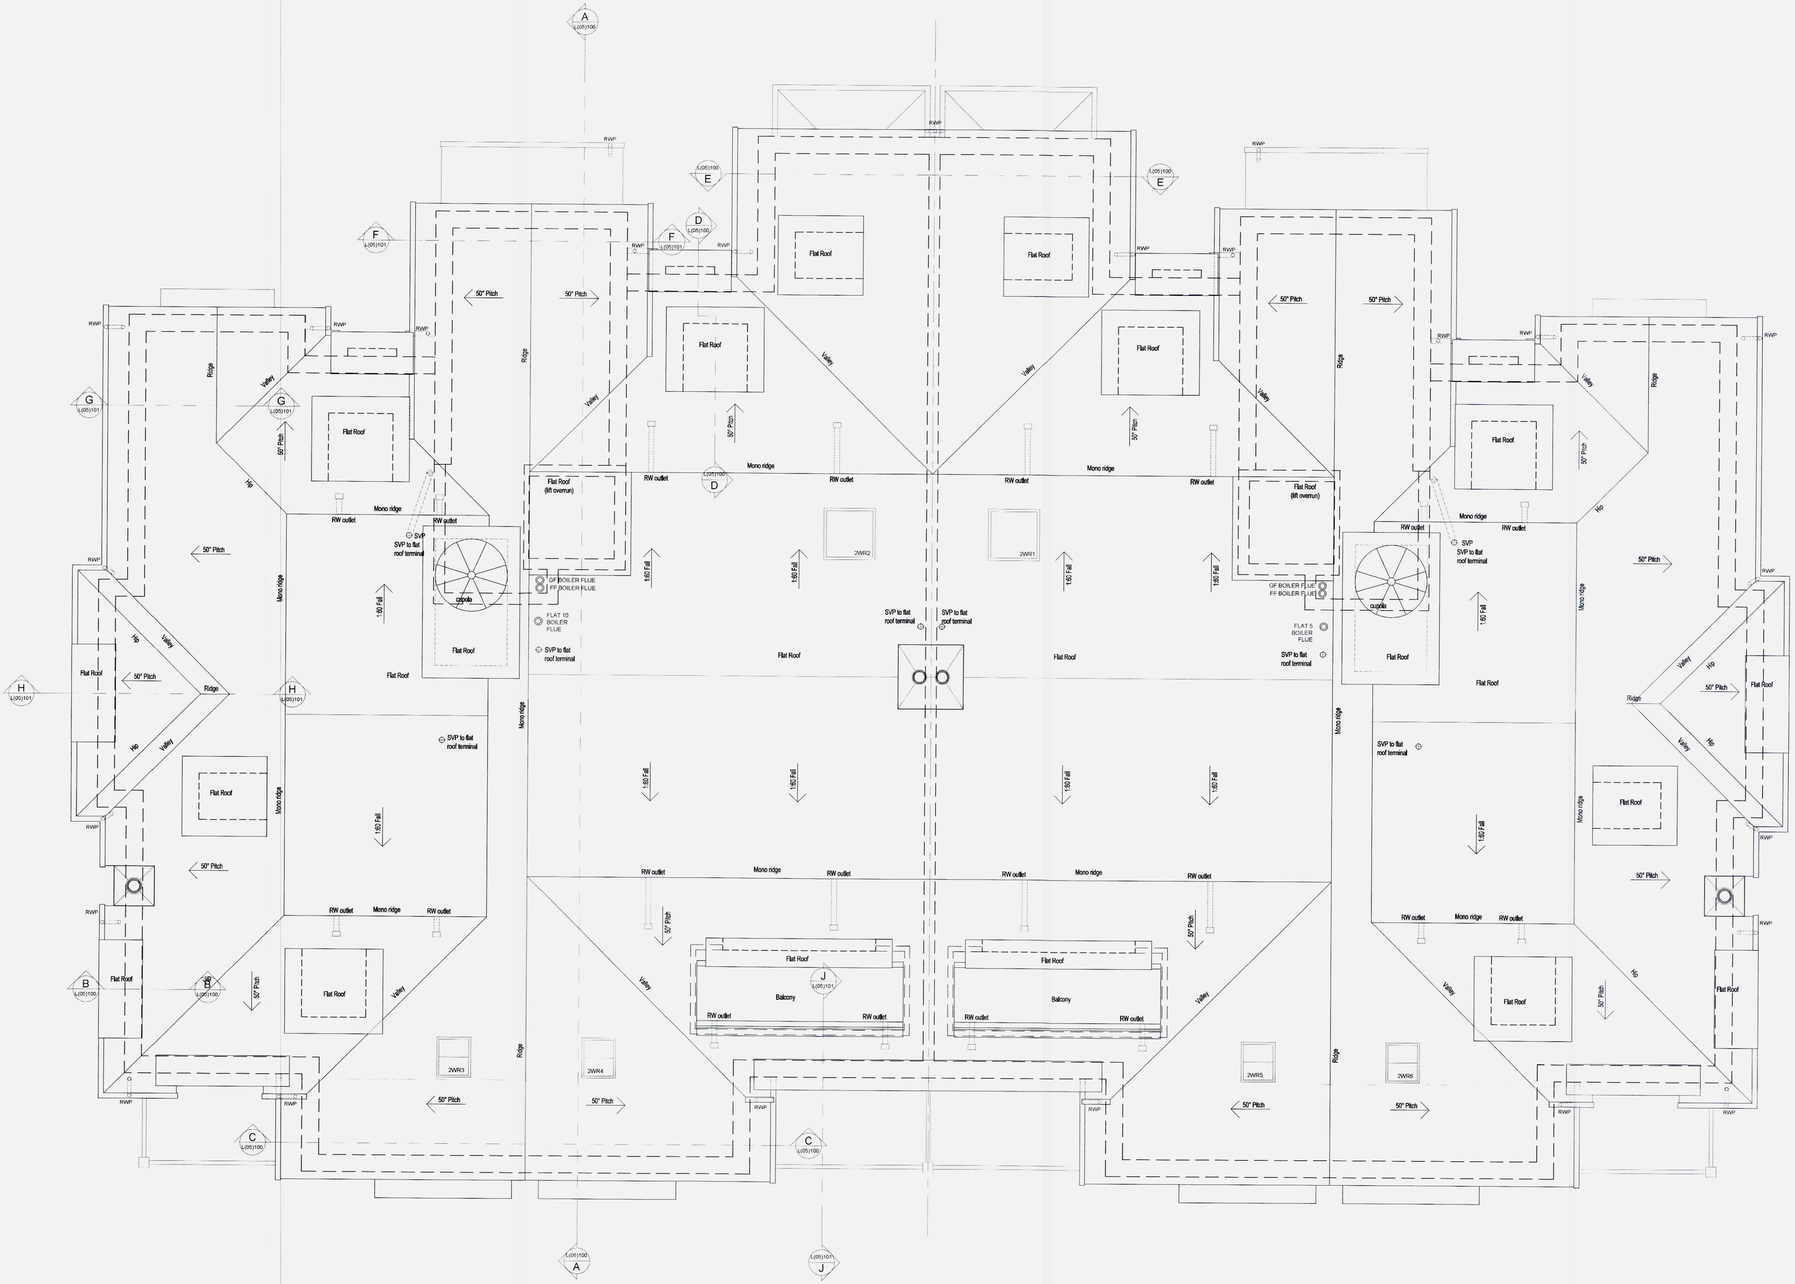

© ECE Architecture Limited. No dimensions to be scaled from drawing except for the purposes of Planning Applications. The contractor should check all dimensions on site. It is the contractors responsibility to ensure compliance with Building Regulations.

Rev	Date	Revision Details	Dr	Ch
C2	14.08.14	Cupolas relocated	cb	cb
C1	18.06.14	Construction Issue	ew	cb
A1	05.03.14	Building Control Submission	emc	cb
P1	26.08.13	Preliminary Issue	rgh	cb

London: Unit 1 West Coate House 3 Coate Street London E2 9AG
T 020 7729 5505 E london@ecearchitecture.com

Sussex: Brooklyn Chambers 11 Goring Road Worthing West Sussex BN12 4AP
T 01903 248777 E sussex@ecearchitecture.com

www.ecearchitecture.com

ECE Architecture

Client's Name
Roffey Homes Limited

Job Title
Parkfield Road, Worthing

Drawing Title
Plots 1 - 10 -
Roof Plan

Scale
1:50 @ A1 / 1:100 @ A3

metres 1 2 3 4 5

Drawn	Checked	Date
rgh	cb	04.09.13

Job No	Drawing No	Rev
5945	L(01)104	C2

Status
CONSTRUCTION

CAD Plot date: 14/08/2014 - 08:05:15 5945-wd-plans_flats.dwg