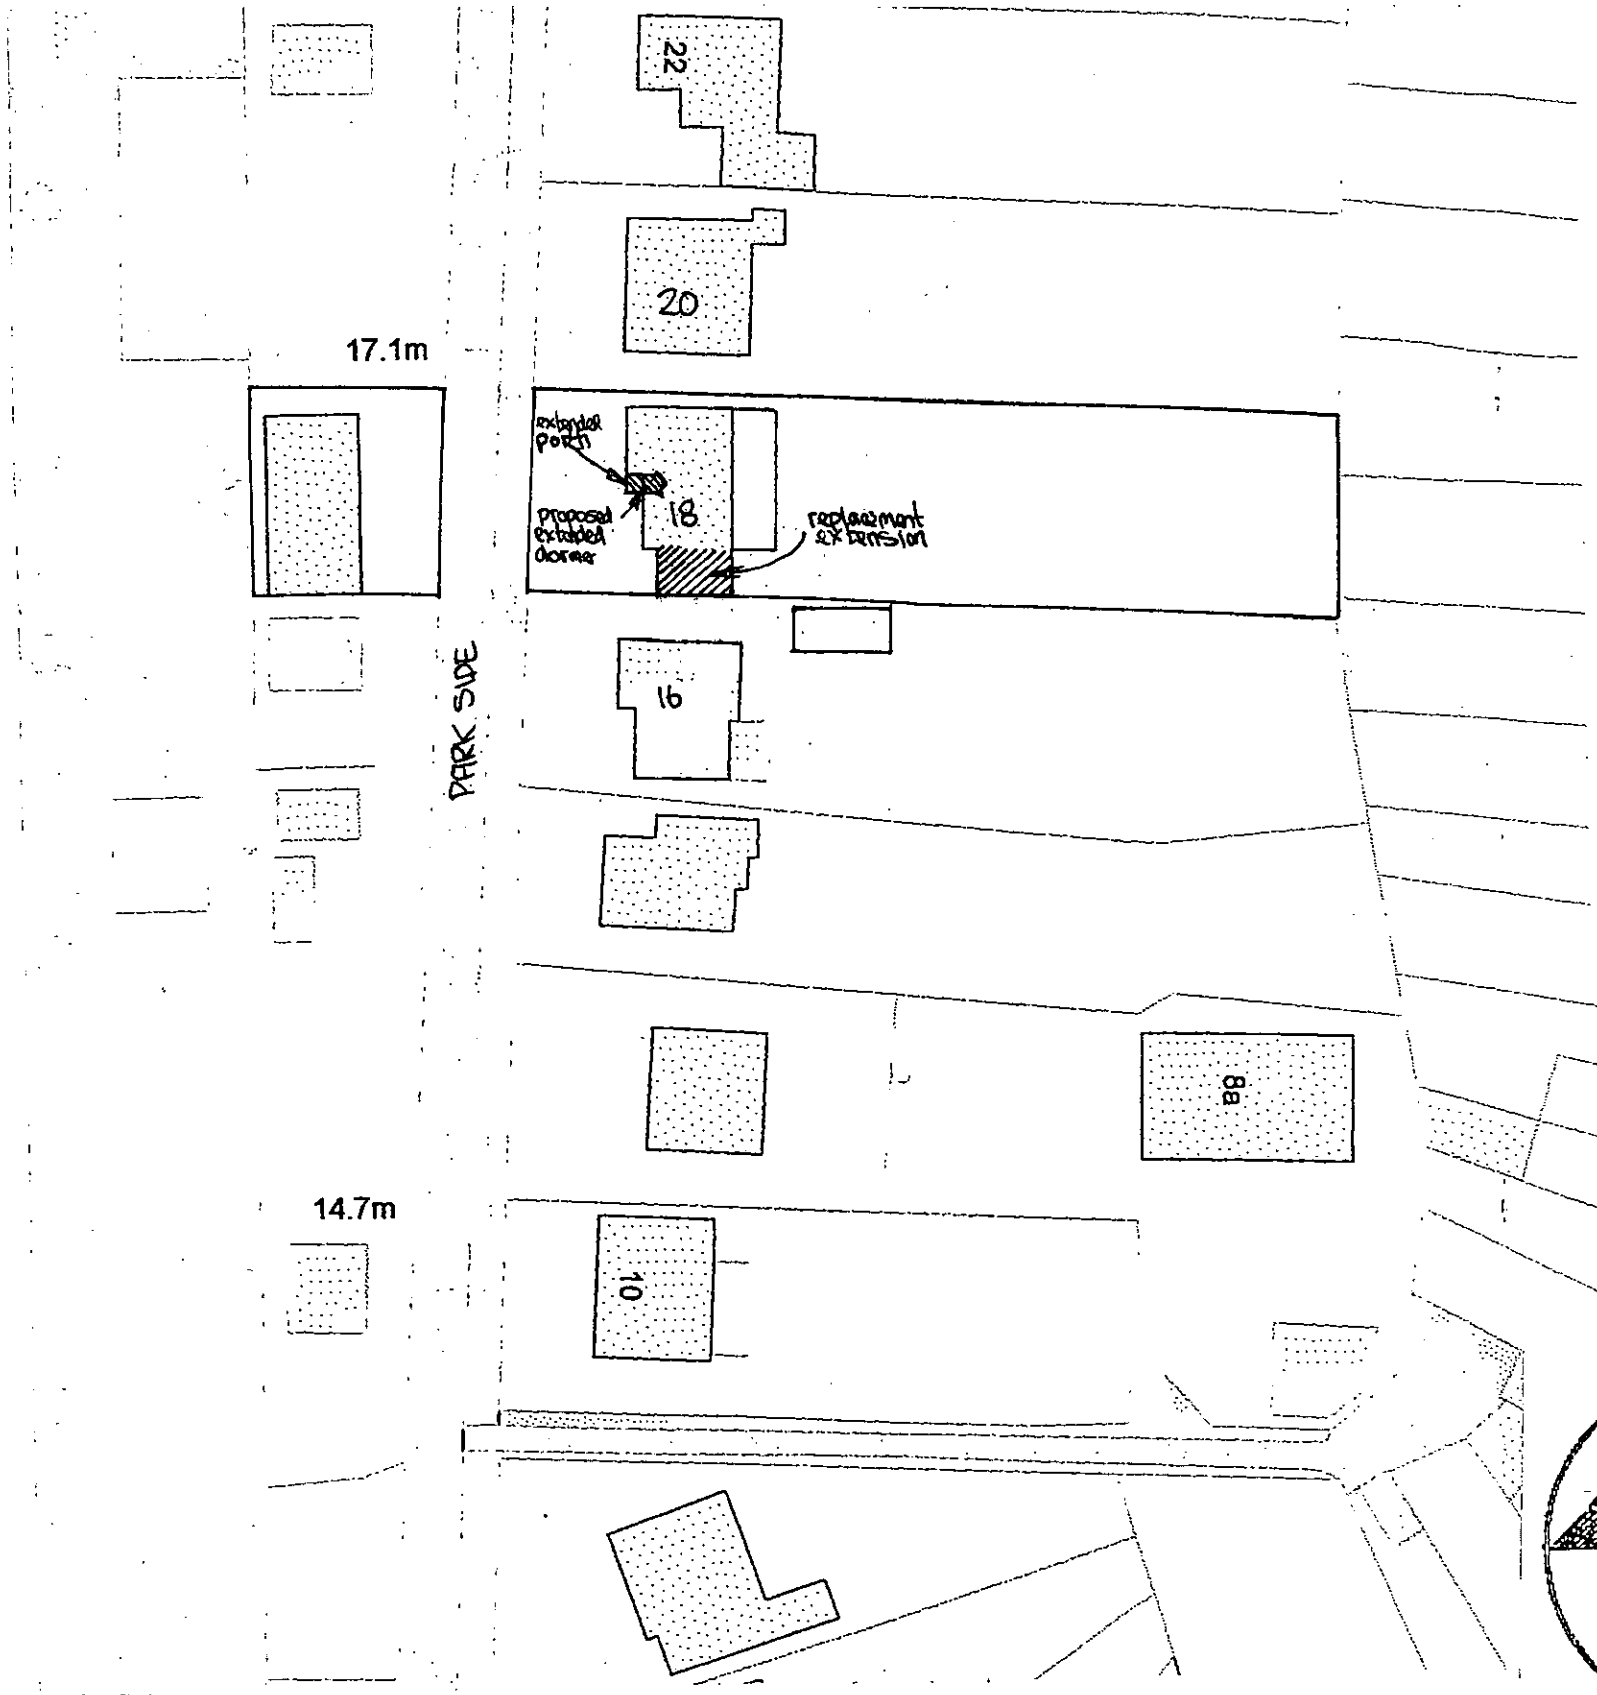

1-500 SITE PLAN



Ordnance Survey © Crown Copyright 2010. All rights reserved.
Licence number 100020449. Plotted Scale - 1:1250

Promap®

1-1250 LOCATION PLAN

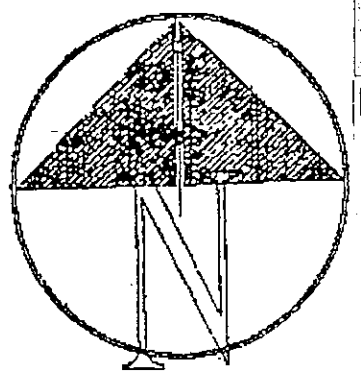

10m 20m 30m 40m
1:500 Scale Bar

(A3 paper size)

10m 20m 30m 40m 50m
1 1250 Scale Bar

18, PARK SIDE
SHOREHAM-BY-SEA

29768/3A