12/117

DO NOT SCALE FROM THIS DRAWING

Works to roof do not form part of the
Prior Approval for a Larger Extension application

ADUR & WORTHING PLANNING SERVICES
PLAN/AMDM: 0026/17
DATE VALID: 12 JAN 2017

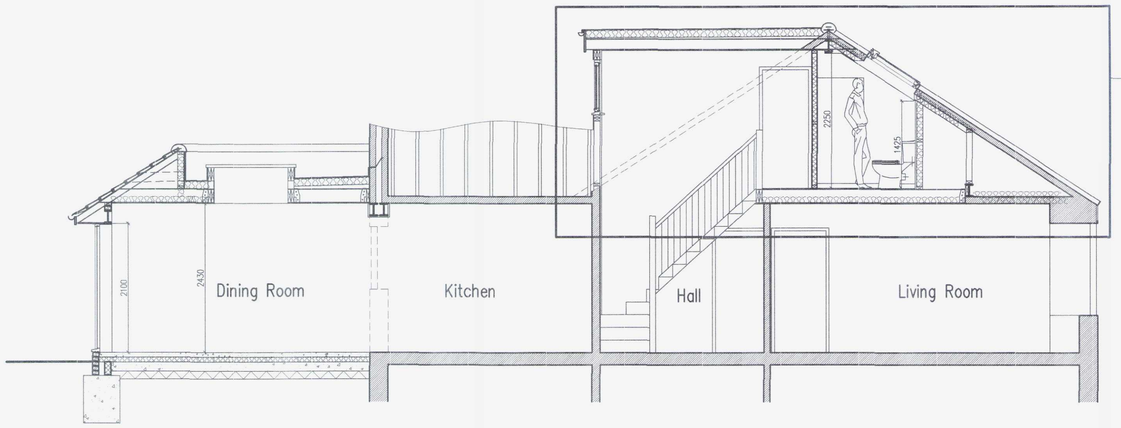

Section A-A



Location Plan 1:250

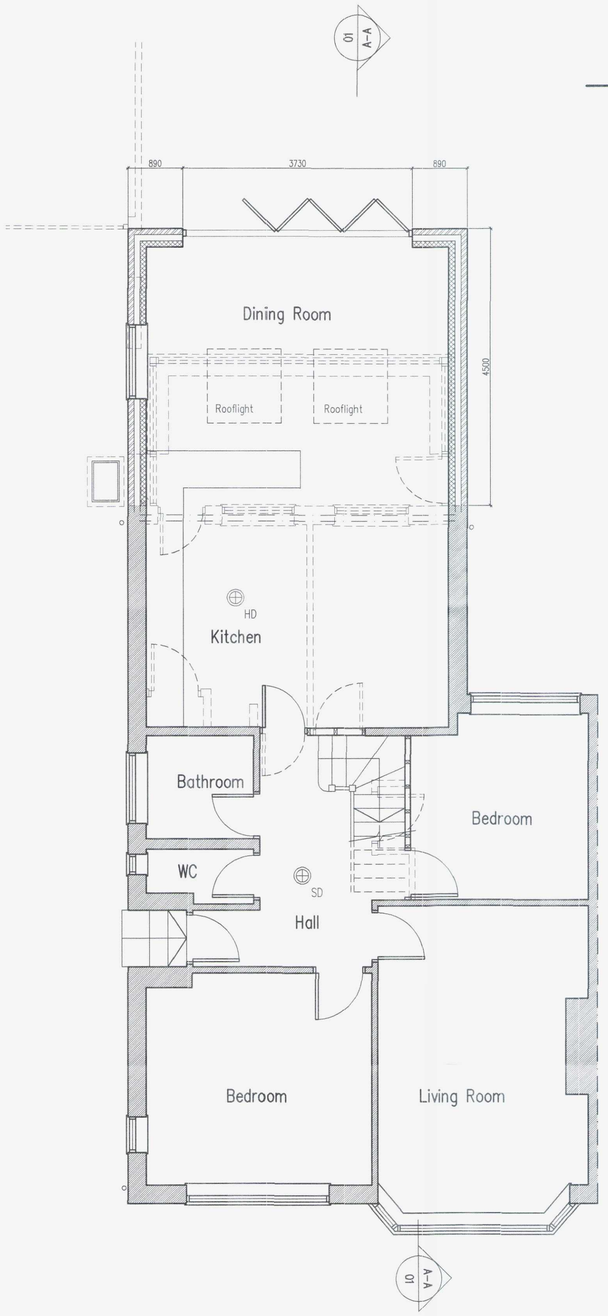

Ground Floor Plan

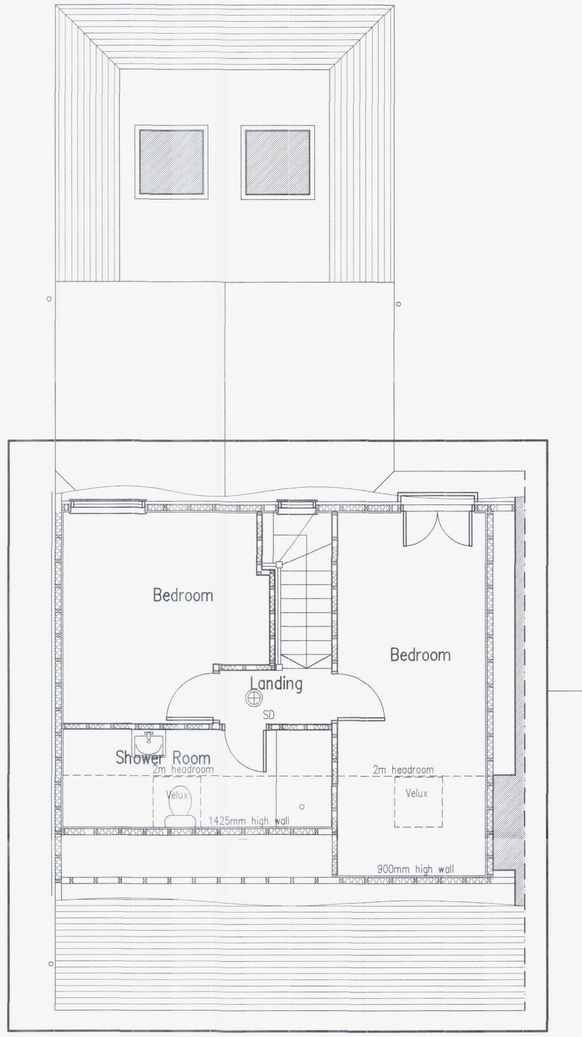

First Floor Plan

Works to roof do not form part of the
Prior Approval for a Larger Extension application



Block Plan 1:500

1:500 Scale Bar

1:1250 Scale Bar

1:50 Scale Bar

Proposed Single Storey Rear Extension & Conversion Of Roof Space At: 23 Hill Farm Way, Southwick, West Sussex

rja Planning & Building Consultants Ltd.
1st Floor
10 High Street
Shoreham-By-Sea
West Sussex BN43 5DA
t: 01273 467297 mob: 07971 375739
e: rex@rjapbc.co.uk web: www.rjapbc.co.uk

Chartered Institute of Architectural Technologists

PROJECT: 23 Hill Farm Way, Southwick, West Sussex
DRAWING TITLE: Proposed Floor Plans & Section
CLIENT: Mr & Mrs D Buckwell
DWG NO: DWG-01
REVISION:
SCALE: 1:50 @ A1
DATE: 9 Jan 2017 DRAWN: rex