DO NOT SCALE FROM THIS DRAWING

ADUR & WORTHING
PLANNING SERVICE
PLAN: AWDM/0026/17
DATE VALID: 12 JAN 2017



South Elevation

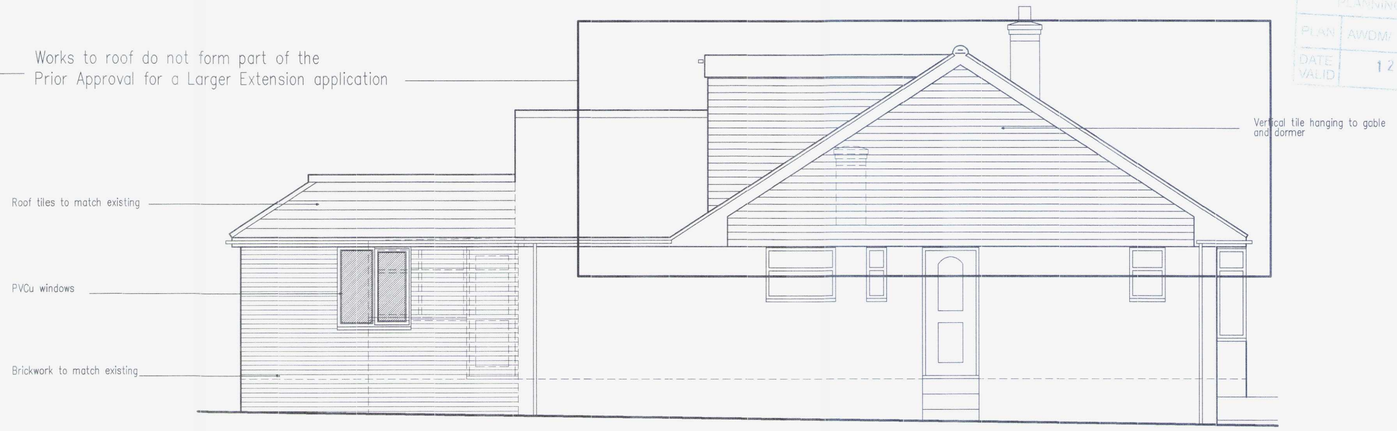

West Elevation



North Elevation

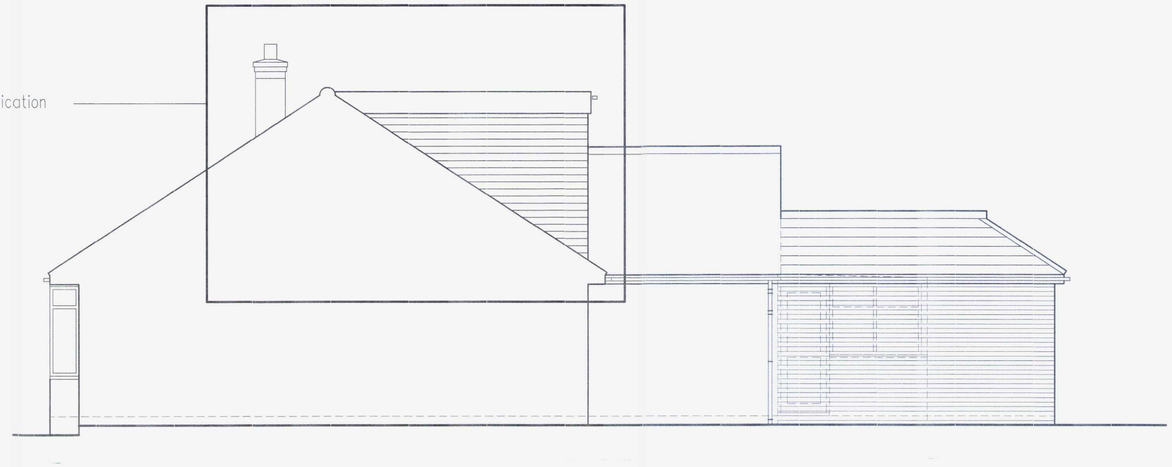

East Elevation



1:50 Scale Bar

Proposed Single Storey Rear Extension & Conversion Of Roof Space At: 23 Hill Farm Way, Southwick, West Sussex

rja Planning & Building Consultants Ltd.
1st Floor
10 High Street
Shoreham-By-Sea
West Sussex BN43 5DA
t: 01273 467297 mob: 07971 375739
e: rex@rjapbc.co.uk web: www.rjapbc.co.uk

Chartered Institute of Architectural Technologists

PROJECT: 23 Hill Farm Way, Southwick, West Sussex
DRAWING TITLE: Proposed Elevations
CLIENT: Mr & Mrs D Buckwell
DWG NO: DWG-02
REVISION:
SCALE: 1:50 @ A1
DATE: 9 Jan 2017 DRAWN: rex