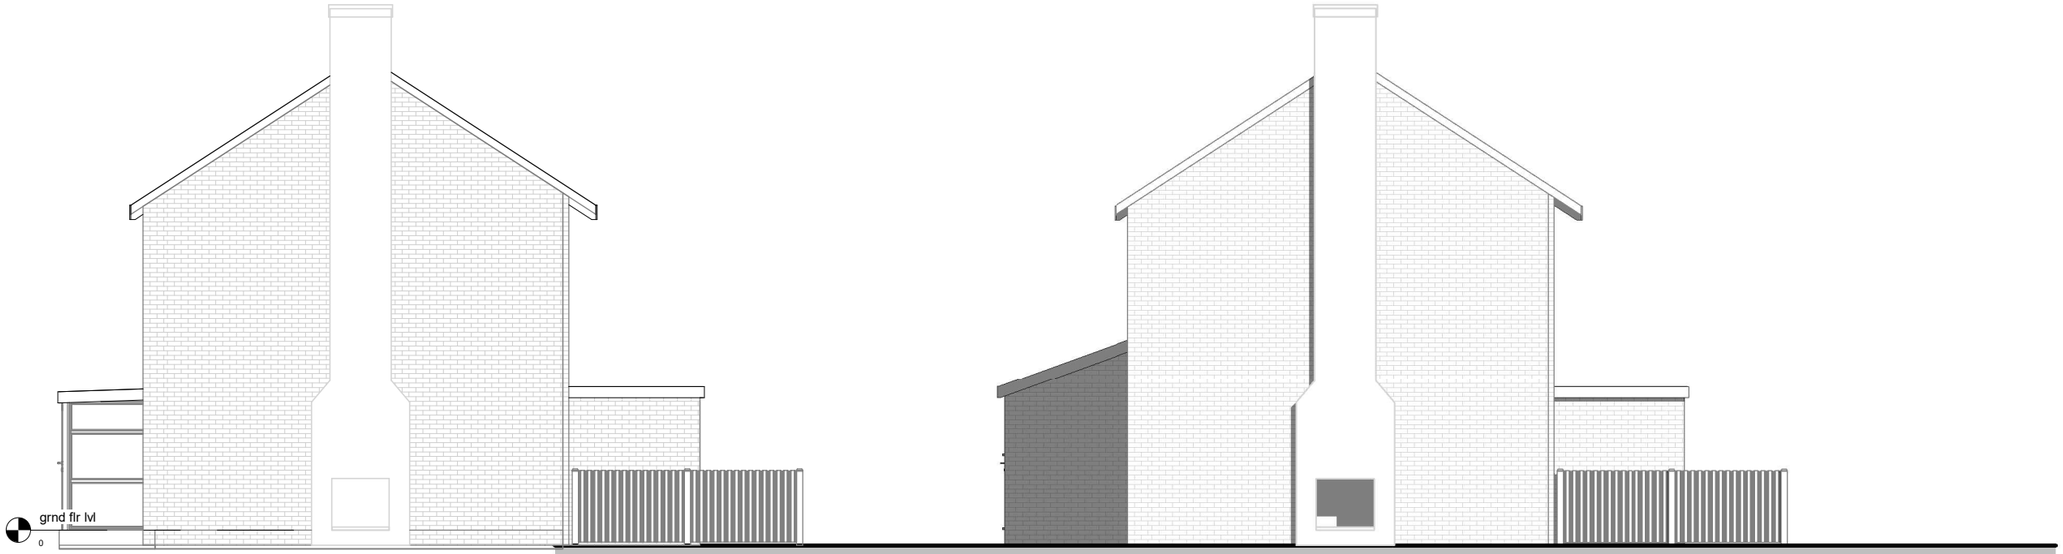

Existing Elevation-East

Proposed Elevation-East

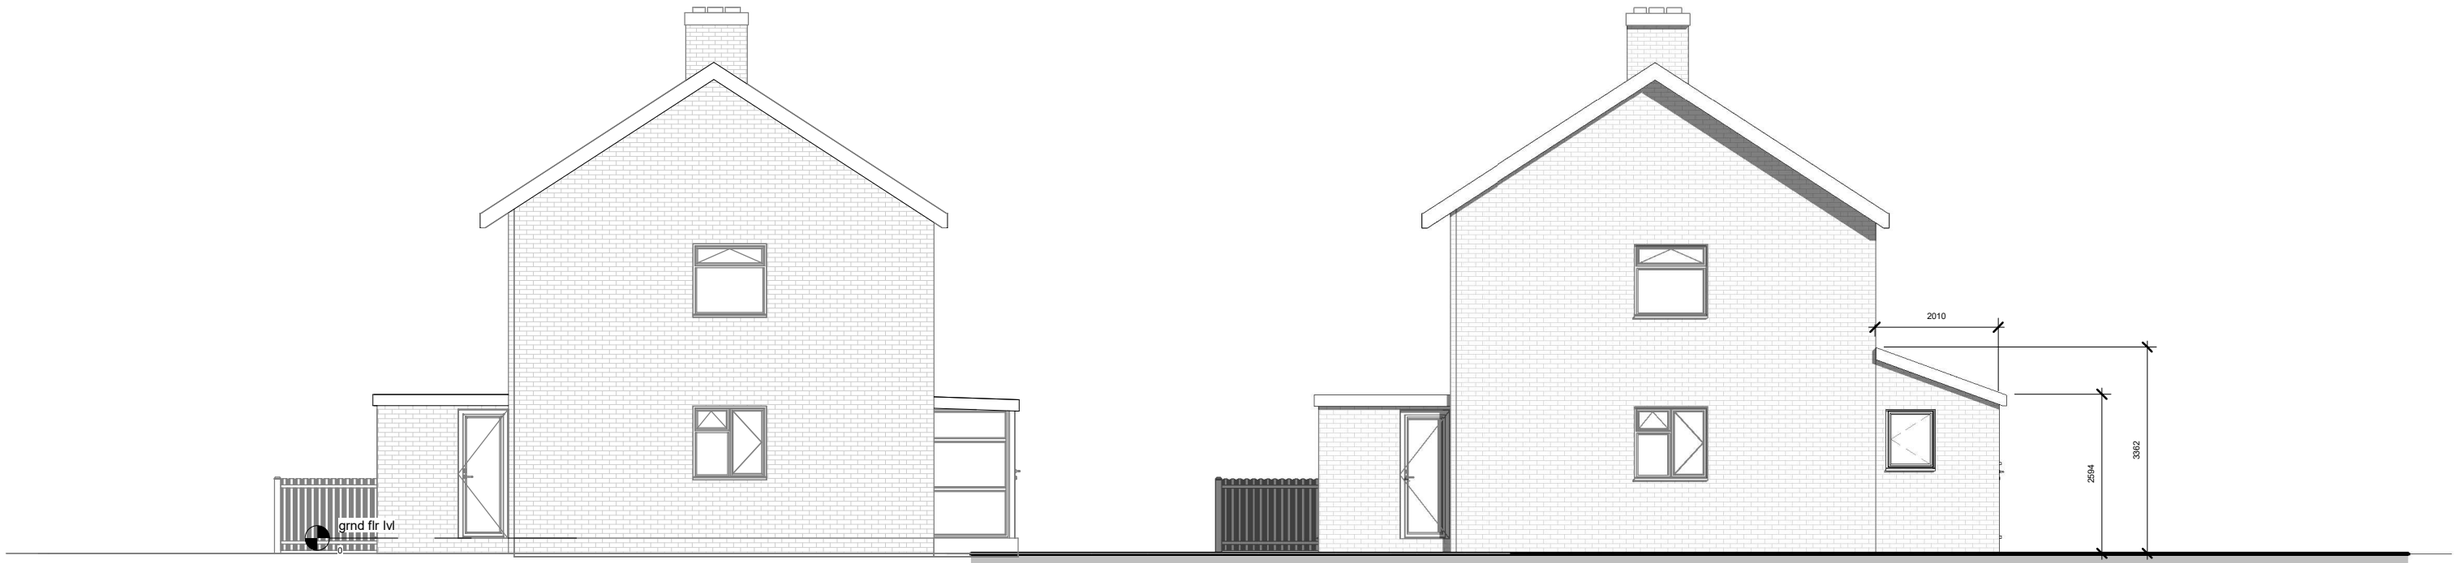

Existing Elevation-West

Proposed Elevation-West

parkers executive design

1:500 50
1:200 20
1:100 10
1:50 5

All measurement to be checked on site prior to any commenment

Parkers Design Limited - The Studio @ 90, PO9 2PR

www.pexd.co.uk - info@parkersdesign.com - 07776 008822

PROJECT 29 Brendon Road BN13 2PS

SHEET Elevations-East/West

CLIENT Hull

Date Issue Date

Scale (@ A3) 1 : 100

Drawn by SW

Checked by SR

DRAWING NUMBER P 4

REV

(C) Copyright of Parkers Design (Southern) Limited. Any reprodution of these drawings will require written authority from the copyright owner.