


7 Beach Green - Side Extension Proposal

ROOF PLAN
1:50

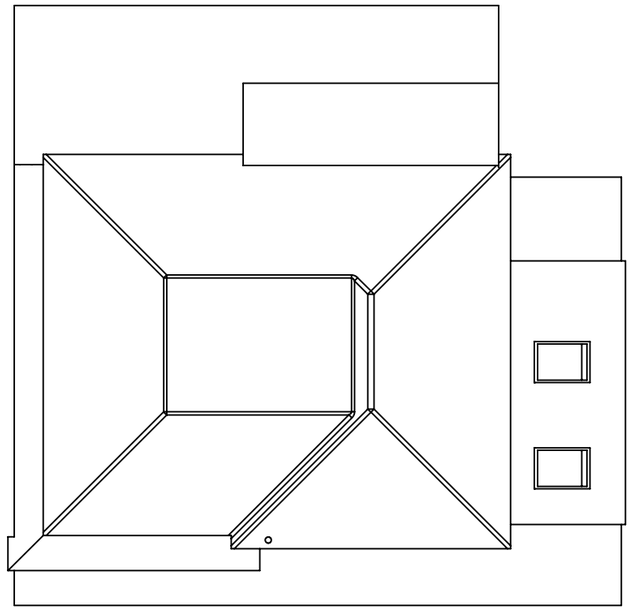


SECTION B-B
GROUND FLOOR PLAN
SCALE 1 : 150

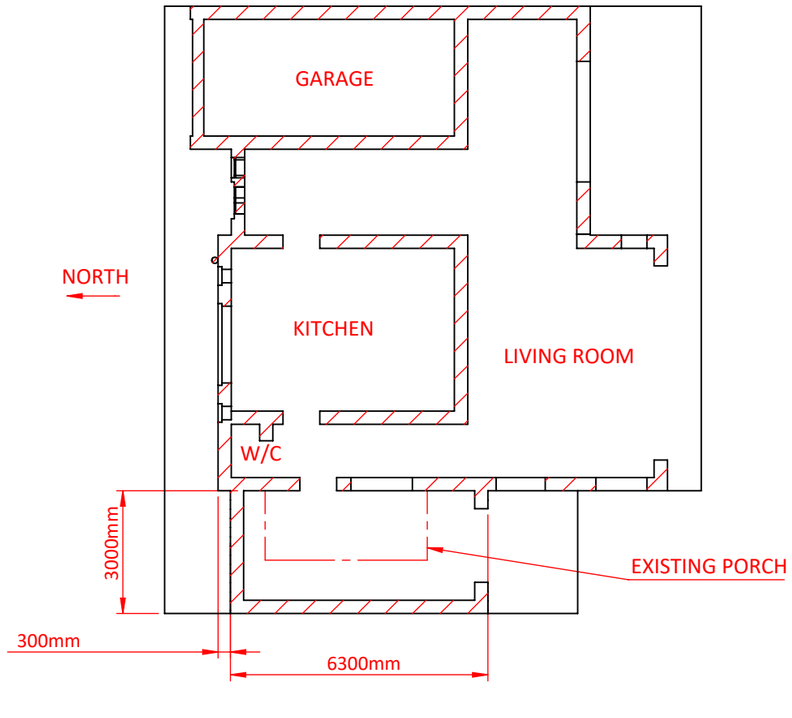


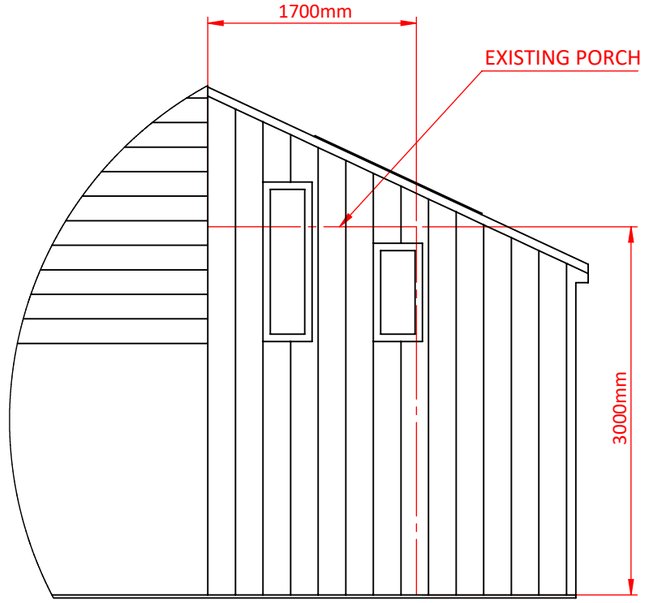

DETAIL A
SCALE 1 : 50
DETAIL VIEW OF
FRONT ELEVATION

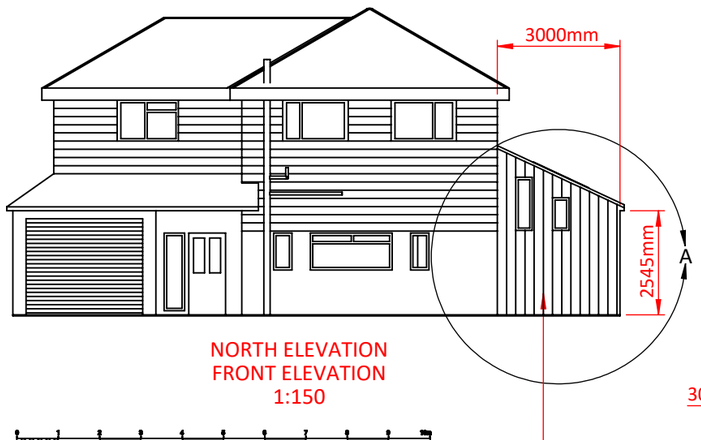


NORTH ELEVATION
FRONT ELEVATION
1:150

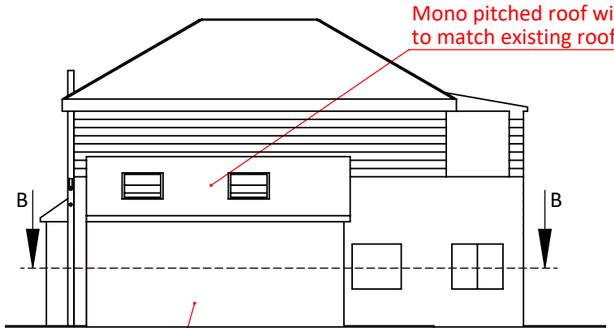

Side extension set back
300mm from front of house

Side clad with White PVC

WEST ELEVATION
SIDE ELEVATION
SCALE 1 : 150

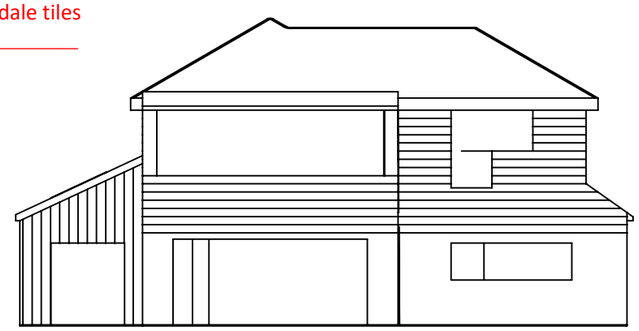

SOUTH ELEVATION
BACK ELEVATION
1:150

Front and back clad with Siberian Larch vertical Battens

THIRD ANGLE PROJECTION

7 Beach Green

MATERIAL: -	FINISH: -	TITLE: Side Office extension	REV. H
	NAME / SIGNATURE / DATE	USED ON -	DWG NO. 7 BEACH GREEN - PROPOSAL
DRAWN	R Flynn /	19/05/2021	
CHKD	- /	-	
			DIMENSIONS IN mm / SHEET 1 OF 1 / SCALE: 1:150
			A3