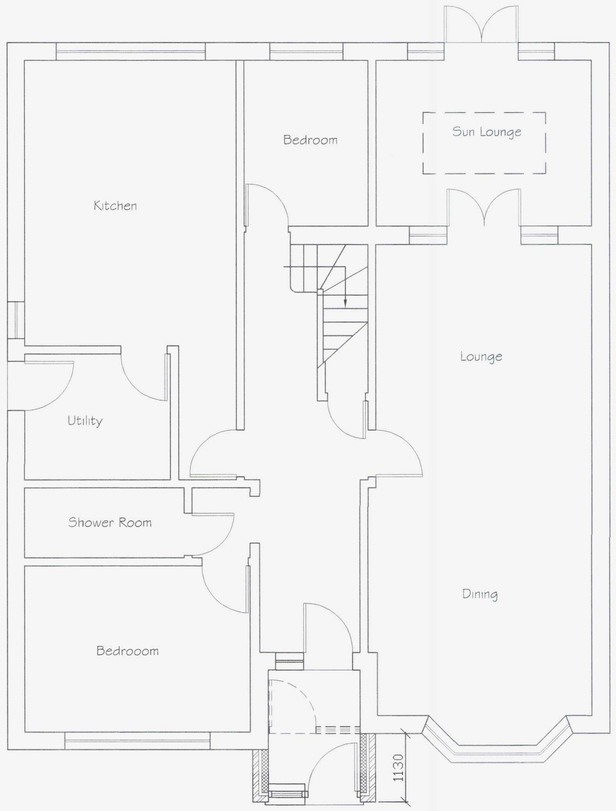


Existing Ground Floor Plan

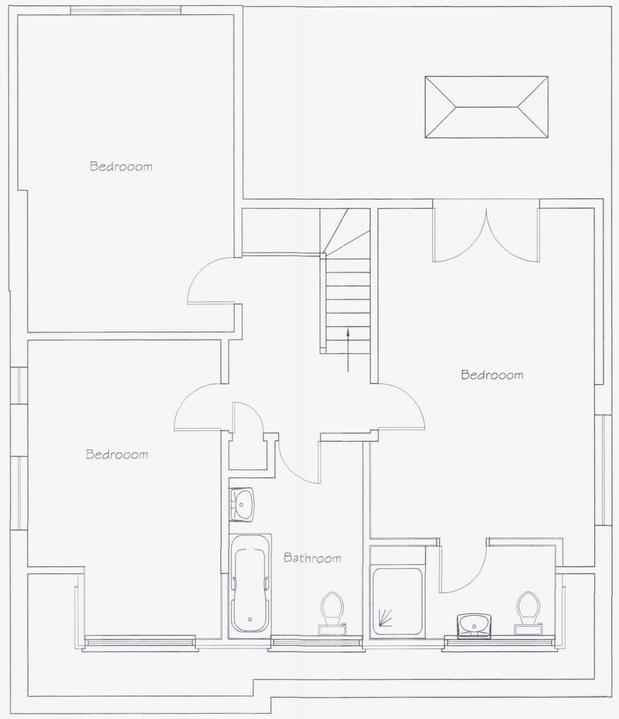


Proposed First Floor Plan

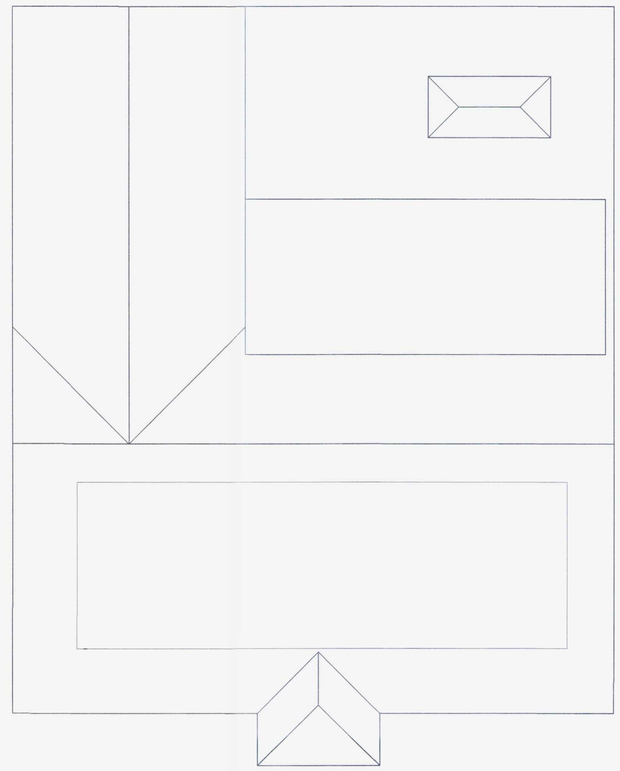

Proposed Roof Plan

0 0.5 1 2 3 4 5 6 7 8 9 10

SCALE 1:50

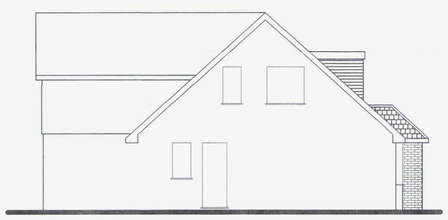

Proposed Side (North) Elevation

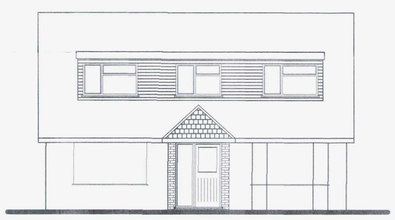

Proposed Front (West) Elevation

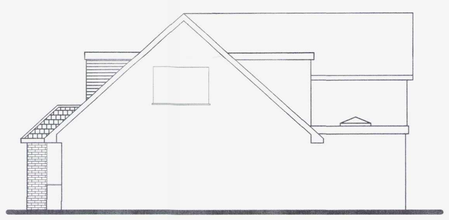

Proposed Side (South) Elevation

0 0.5 1 2 3 4 5 6 7 8 9 10

SCALE 1:100

AMENDMENT

ADUR & WORTHING PLANNING SERVICE
PLAN No: 0441/17
DATE VALID: REED 12/5/17

Tony Rogers
Building Consultants
Address: 40 Dawn Crescent, Upper Beeding
West Sussex, BN44 3WH
Telephone: 01903 815225 Fax: 01903 815225

| Rev. | Date: | Revision Description: |
|---|---|---|
| A | May 2017 | Roof changed to flat roof |

Client: Mr & Mrs A Lamper

Address: 2 The Burrels
Shoreham
West Sussex
BN43 5HF

Project: Proposed front dormer and porch

Scale: 1:50 1:100
Paper Size A1

Date: March 2017

Drawing No: 16/1210/02

Drawn By: AWR Revision: A