




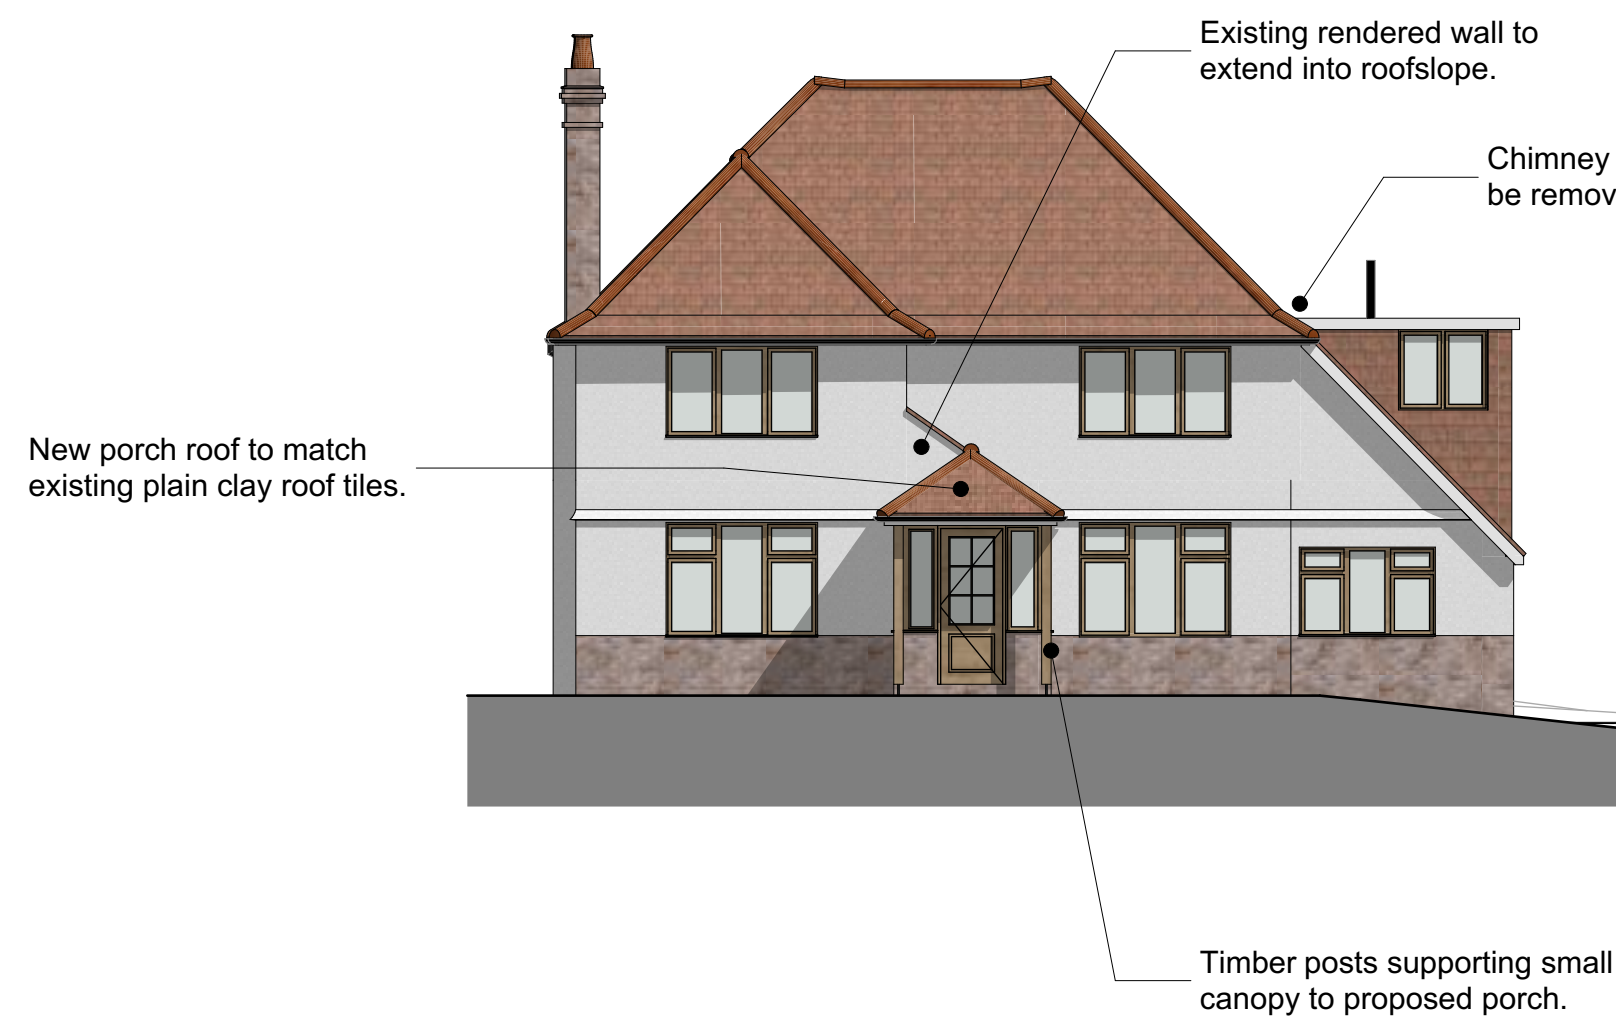


South Elevation

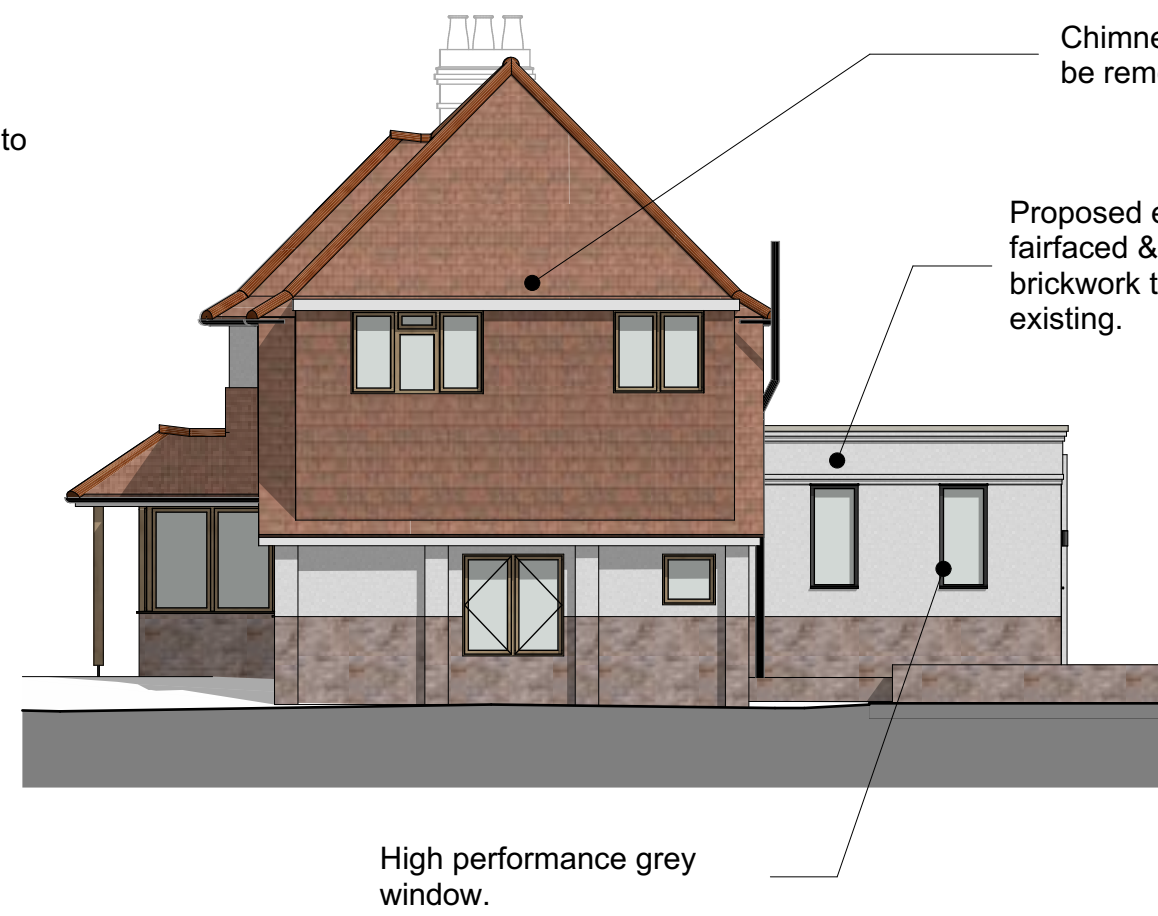


East Elevation

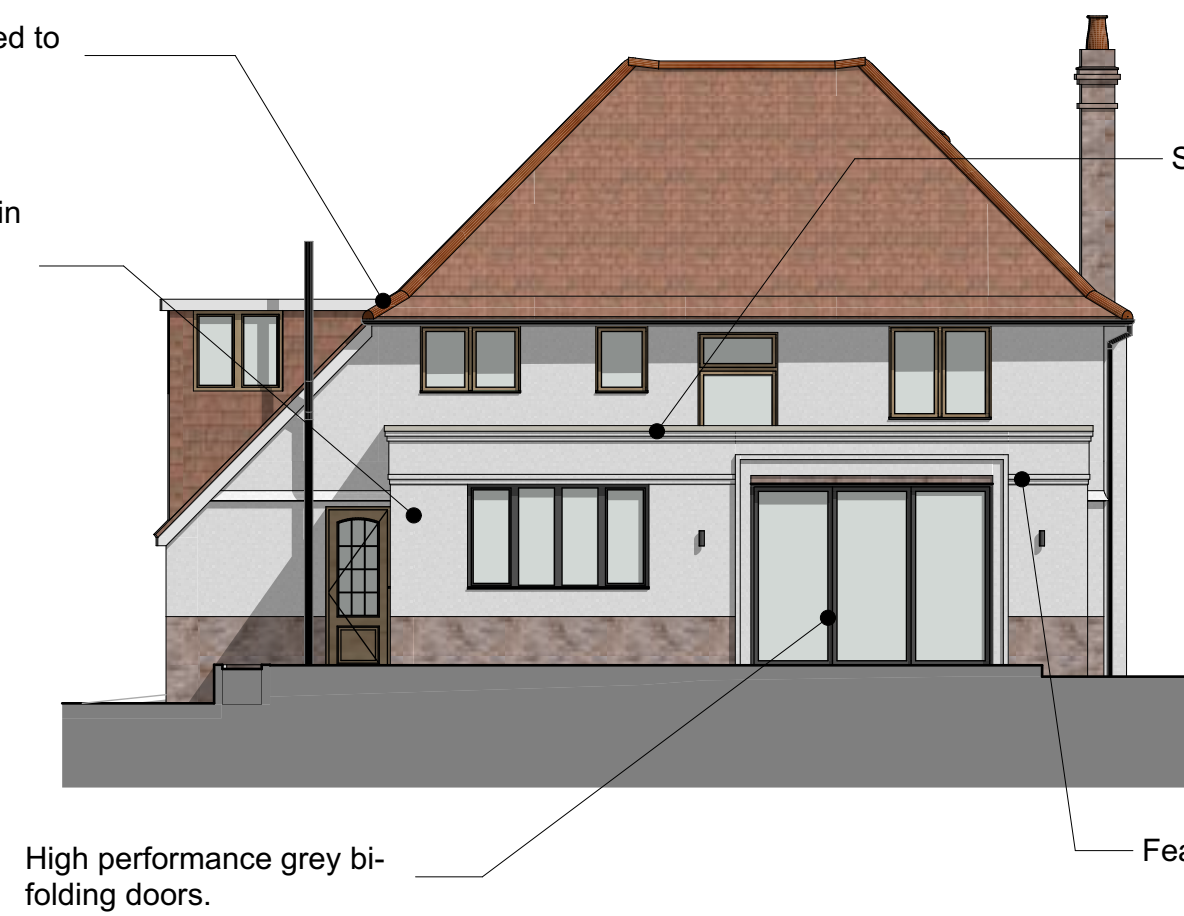


North Elevation

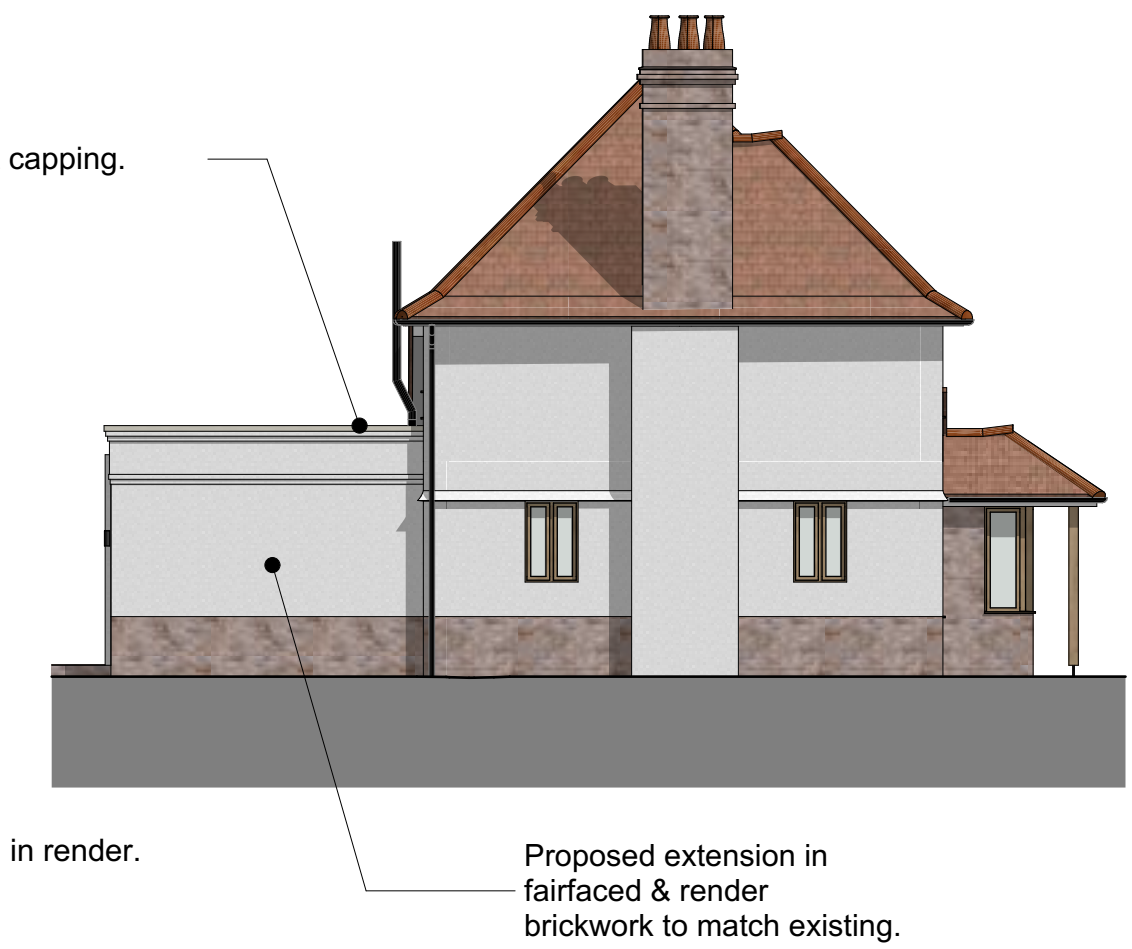


West Elevation

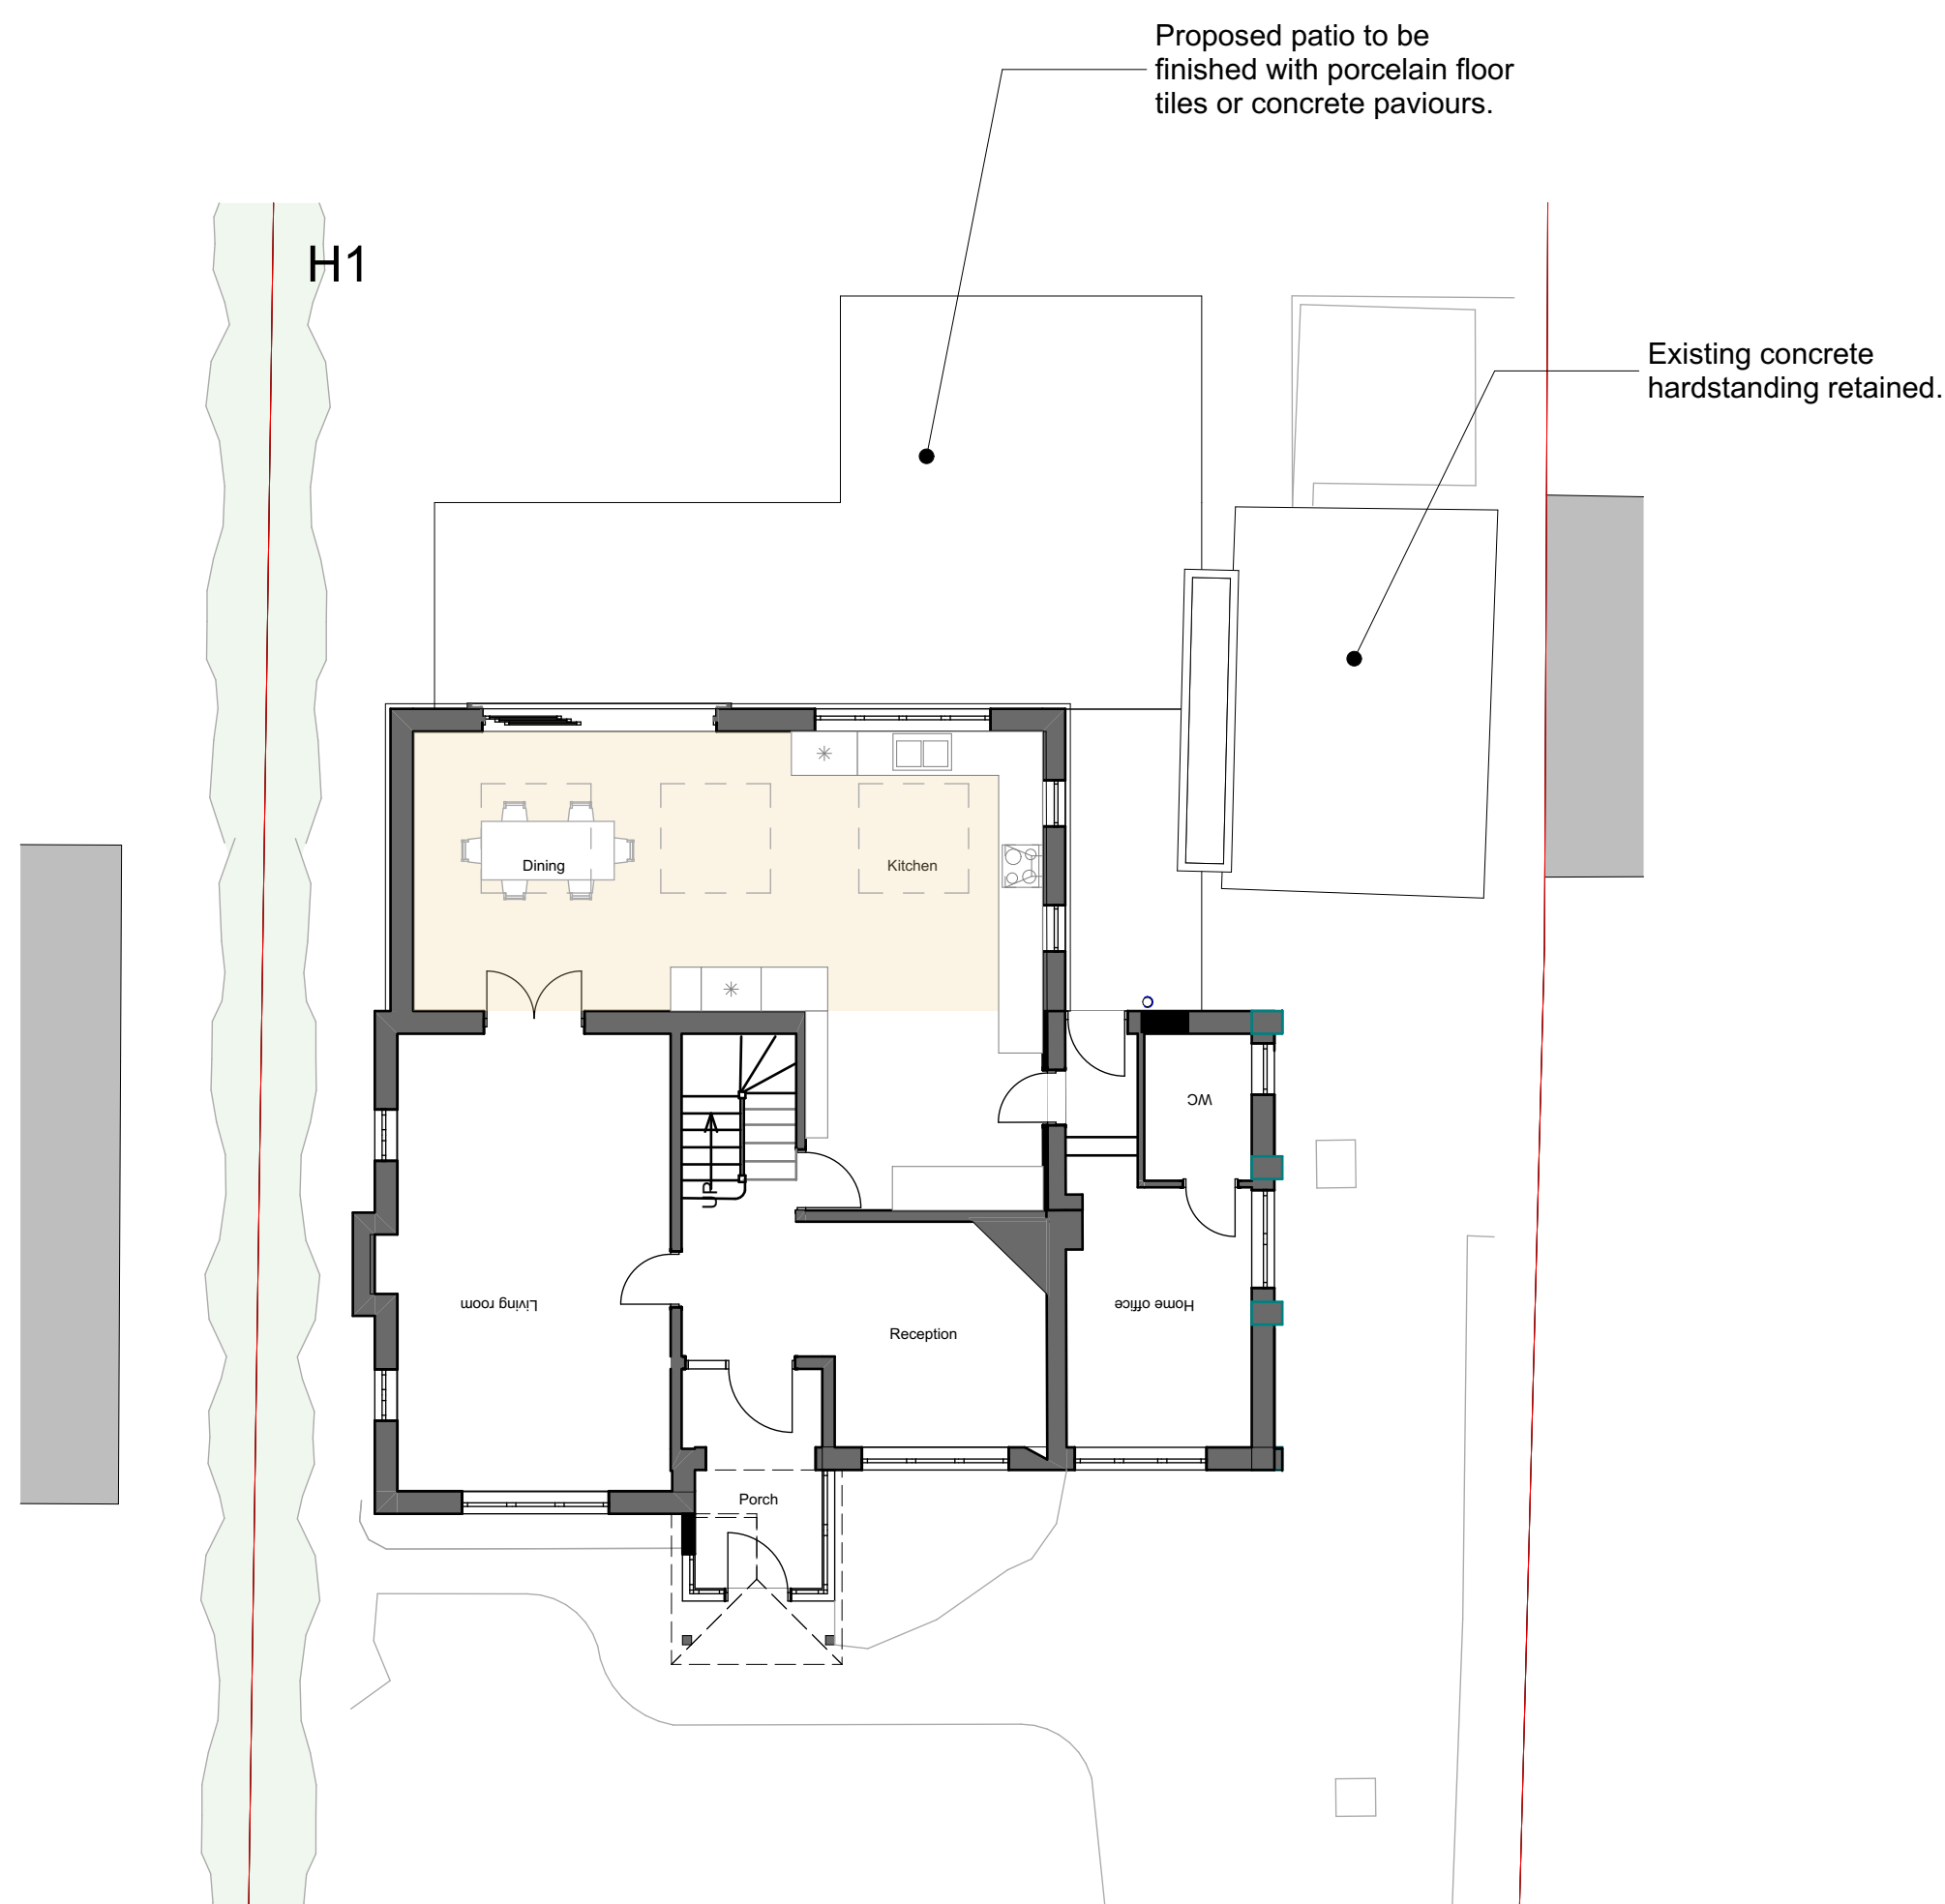

Ground Floor Plan

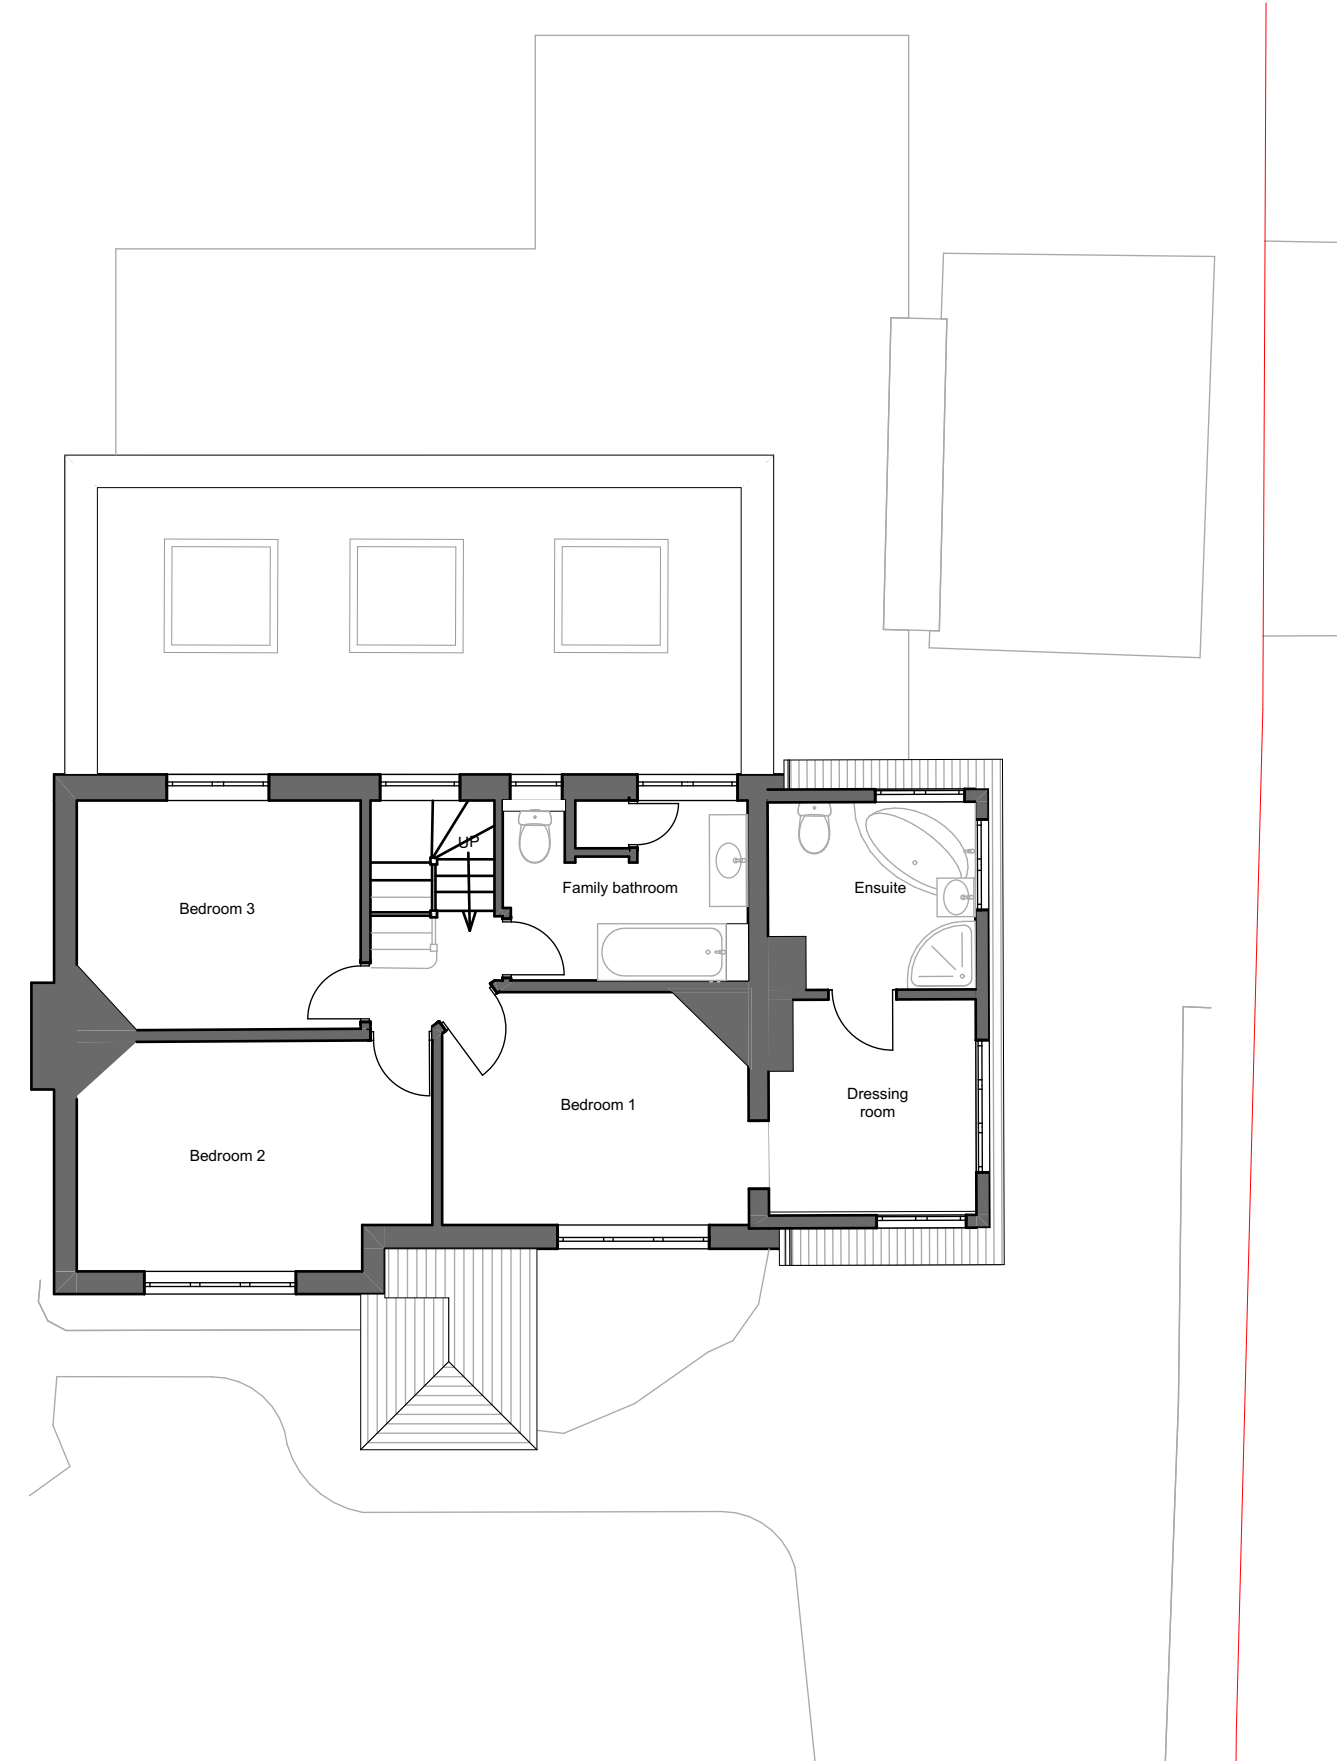

First Floor Plan

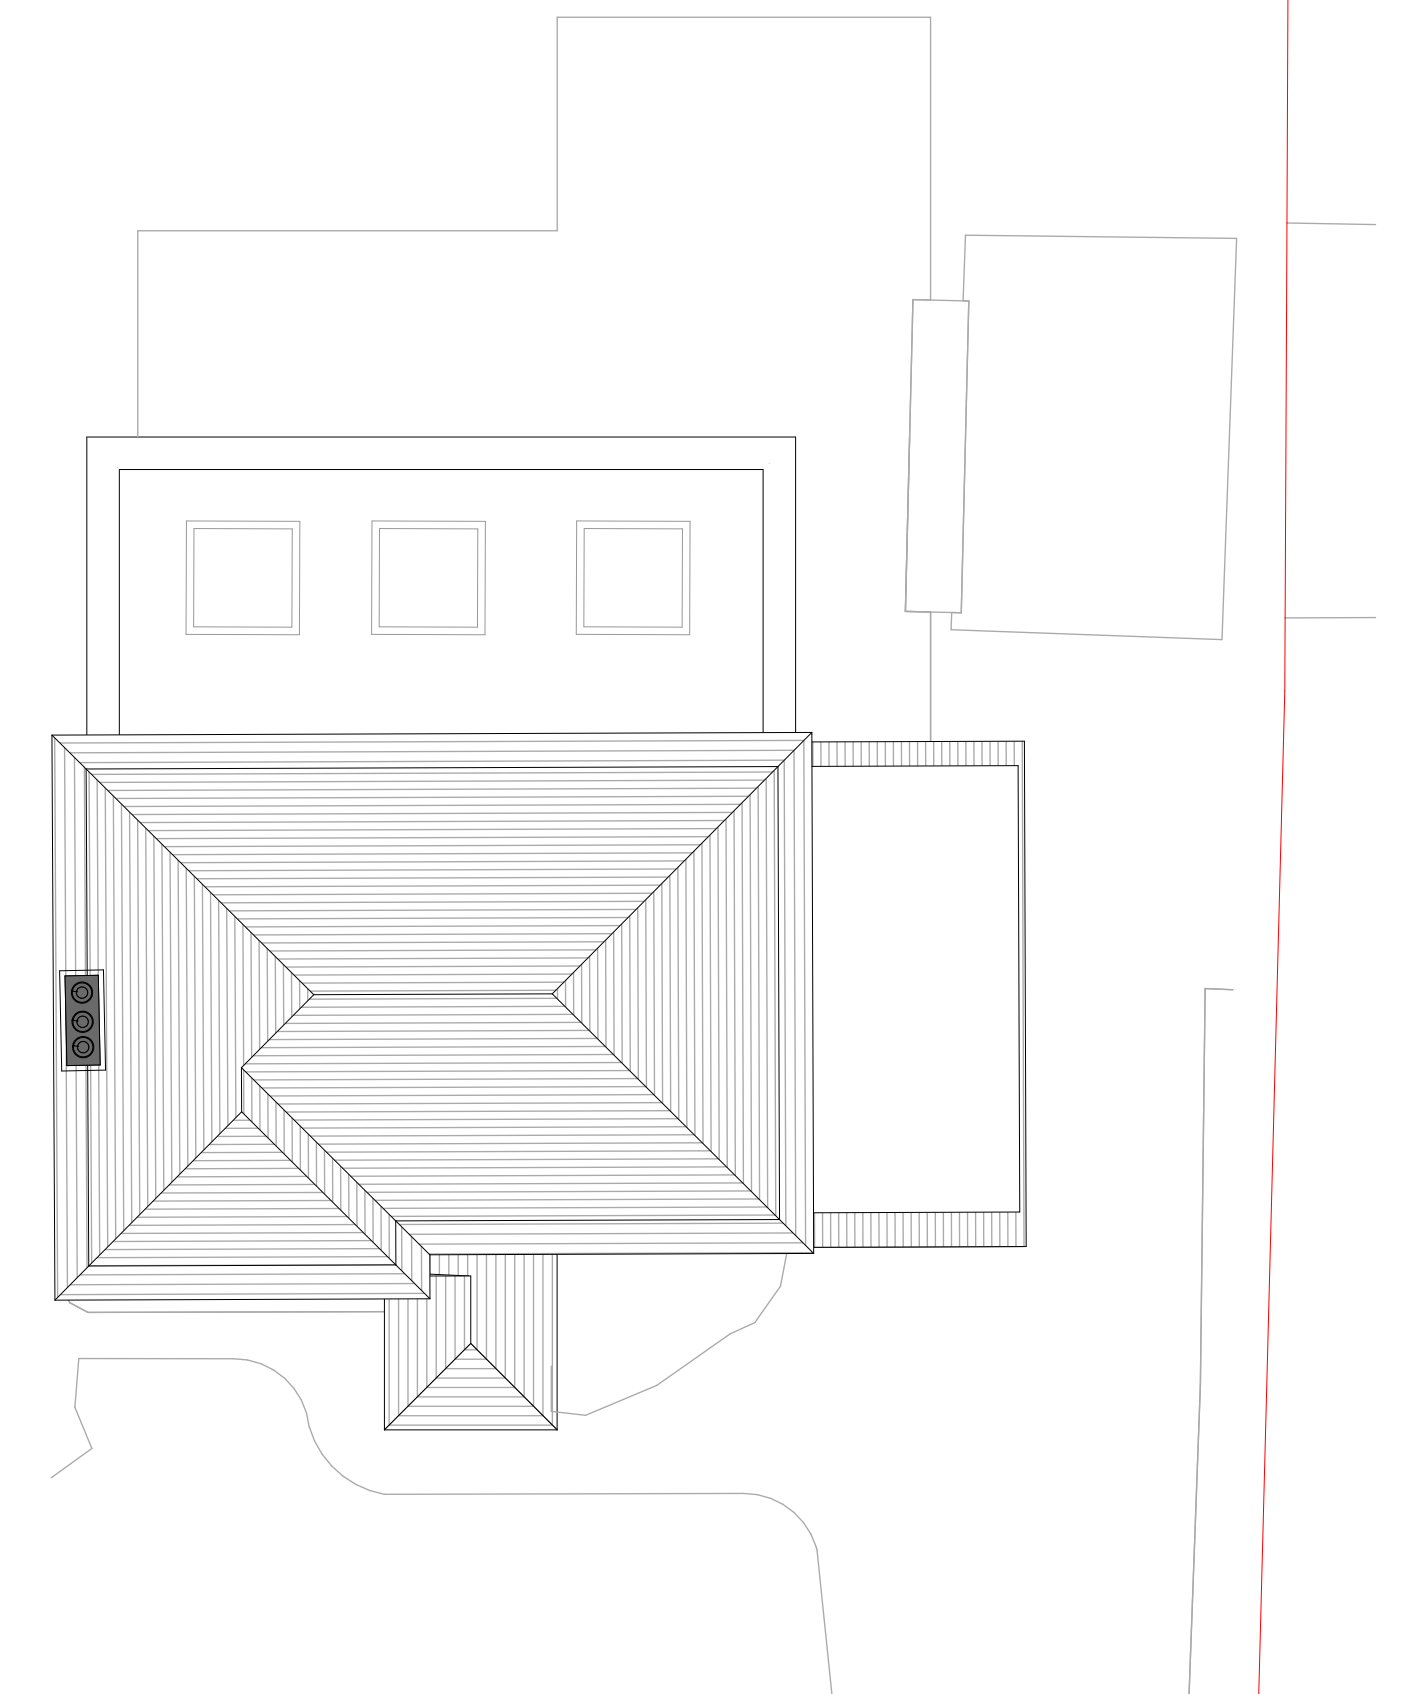

Roof Plan

