


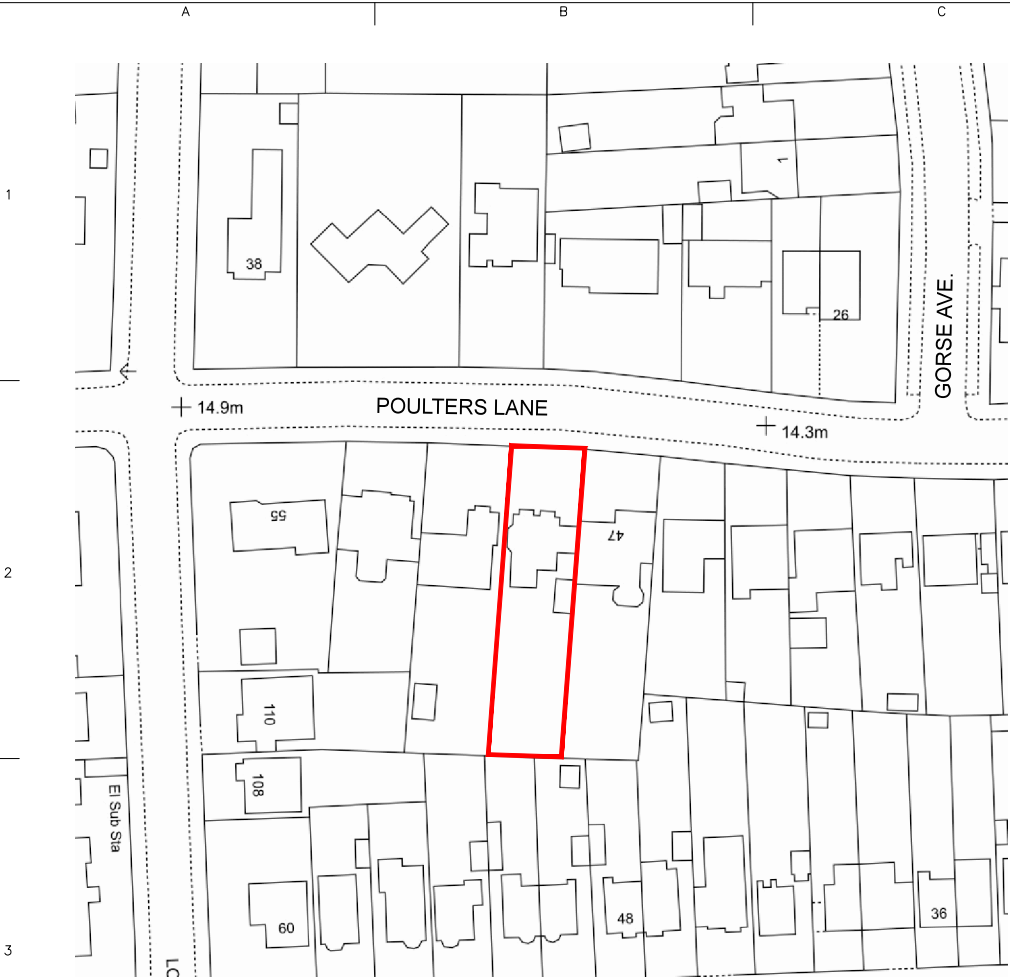


LOCATION PLAN scale 1:1250



© Crown copyright and database rights, 2024. Ordnance Survey 0100031673 Created using Plans by Emapsite
Site Area: 619m²

NORTH

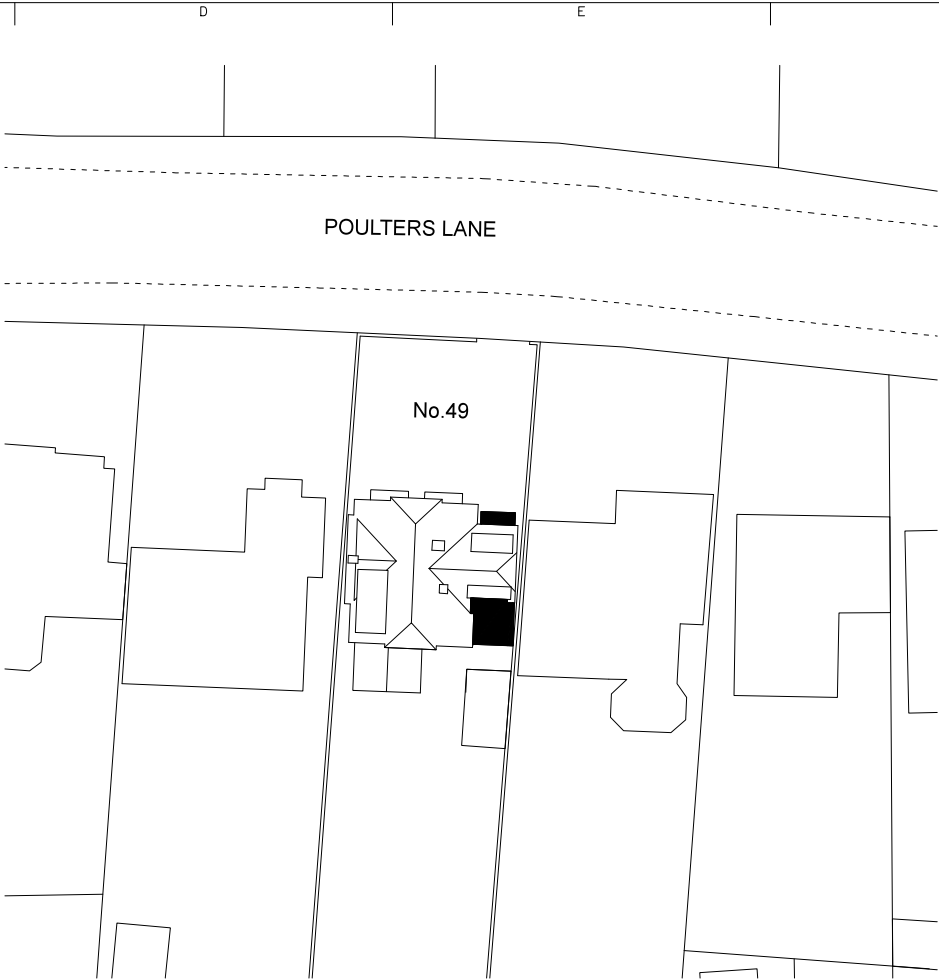


BLOCK PLAN scale 1:500



Proposed additions in solid hatch

NORTH

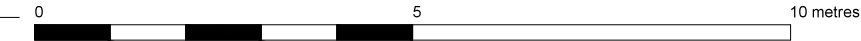

tom@tombooker.co.uk
07906 630 565

ALL DIMENSIONS TO BE CHECKED ON SITE
this plan is for the purposes intended at the time of issue
the author accepts no liability for any other use

Revisions:

project: Front and rear extension
and garage conversion
site: 49 Poulters Lane,
Worthing,
BN14 7ST

dwg no.: 0236/PP/001
rev: /
date: 27/02/26
scale: 1:1250 @ A3

LOCATION AND BLOCK
PLAN