

A3 PAPER SIZE

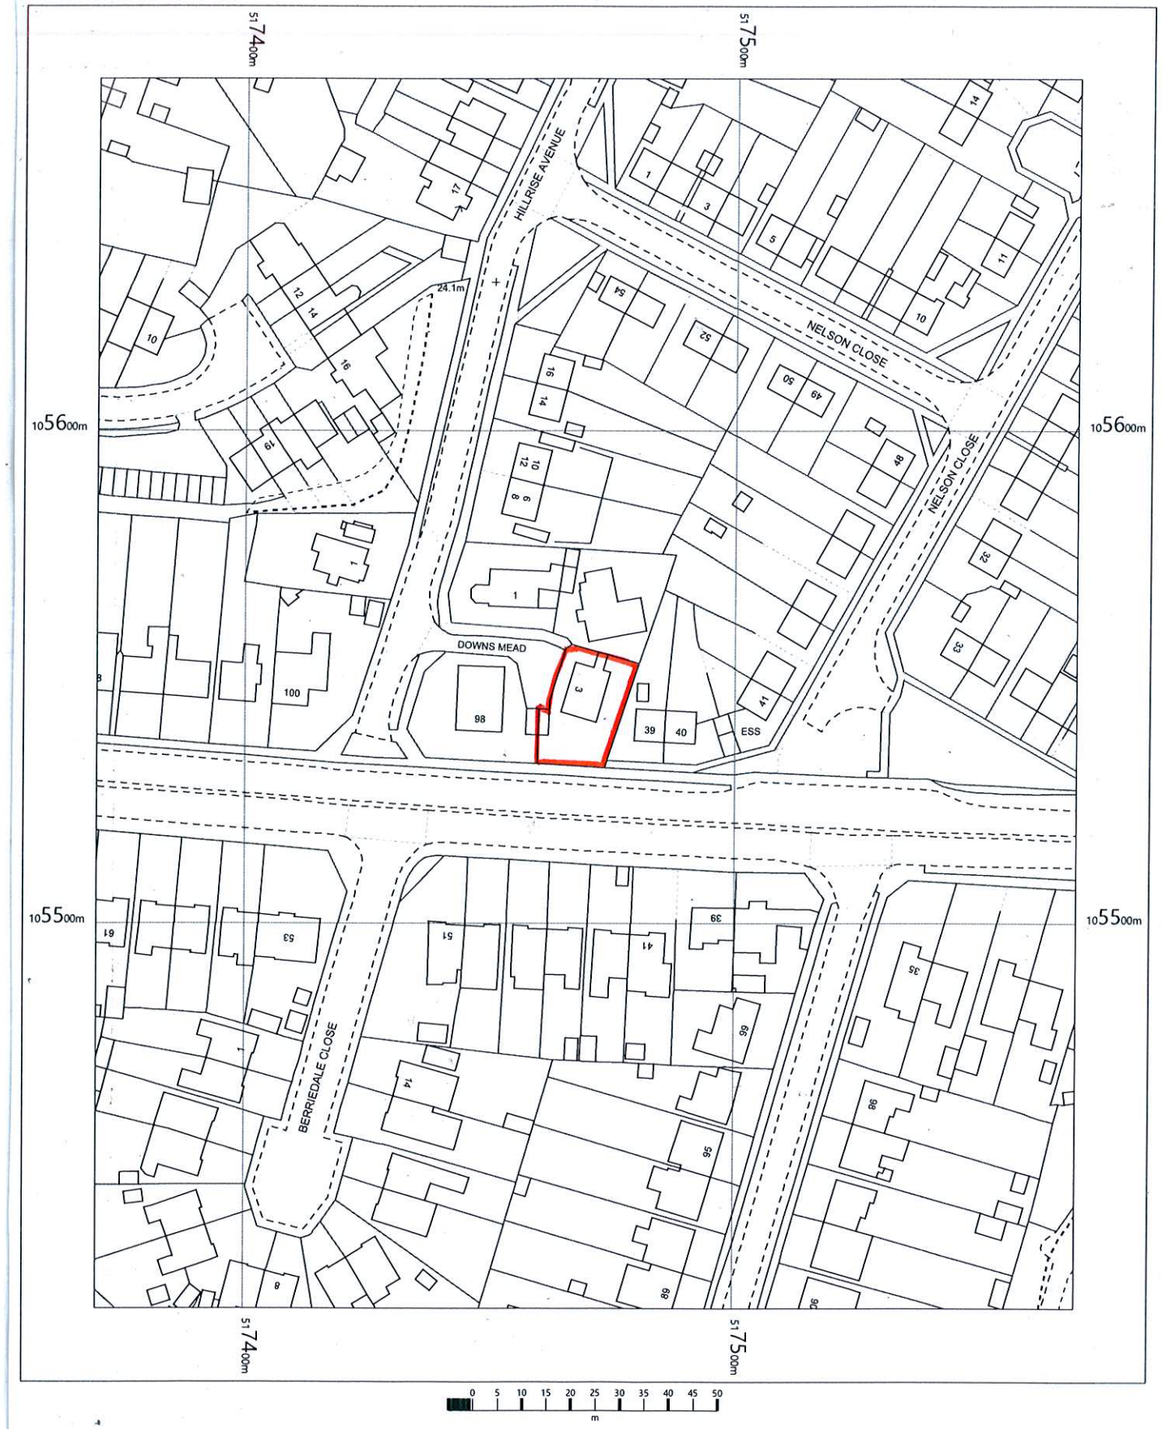

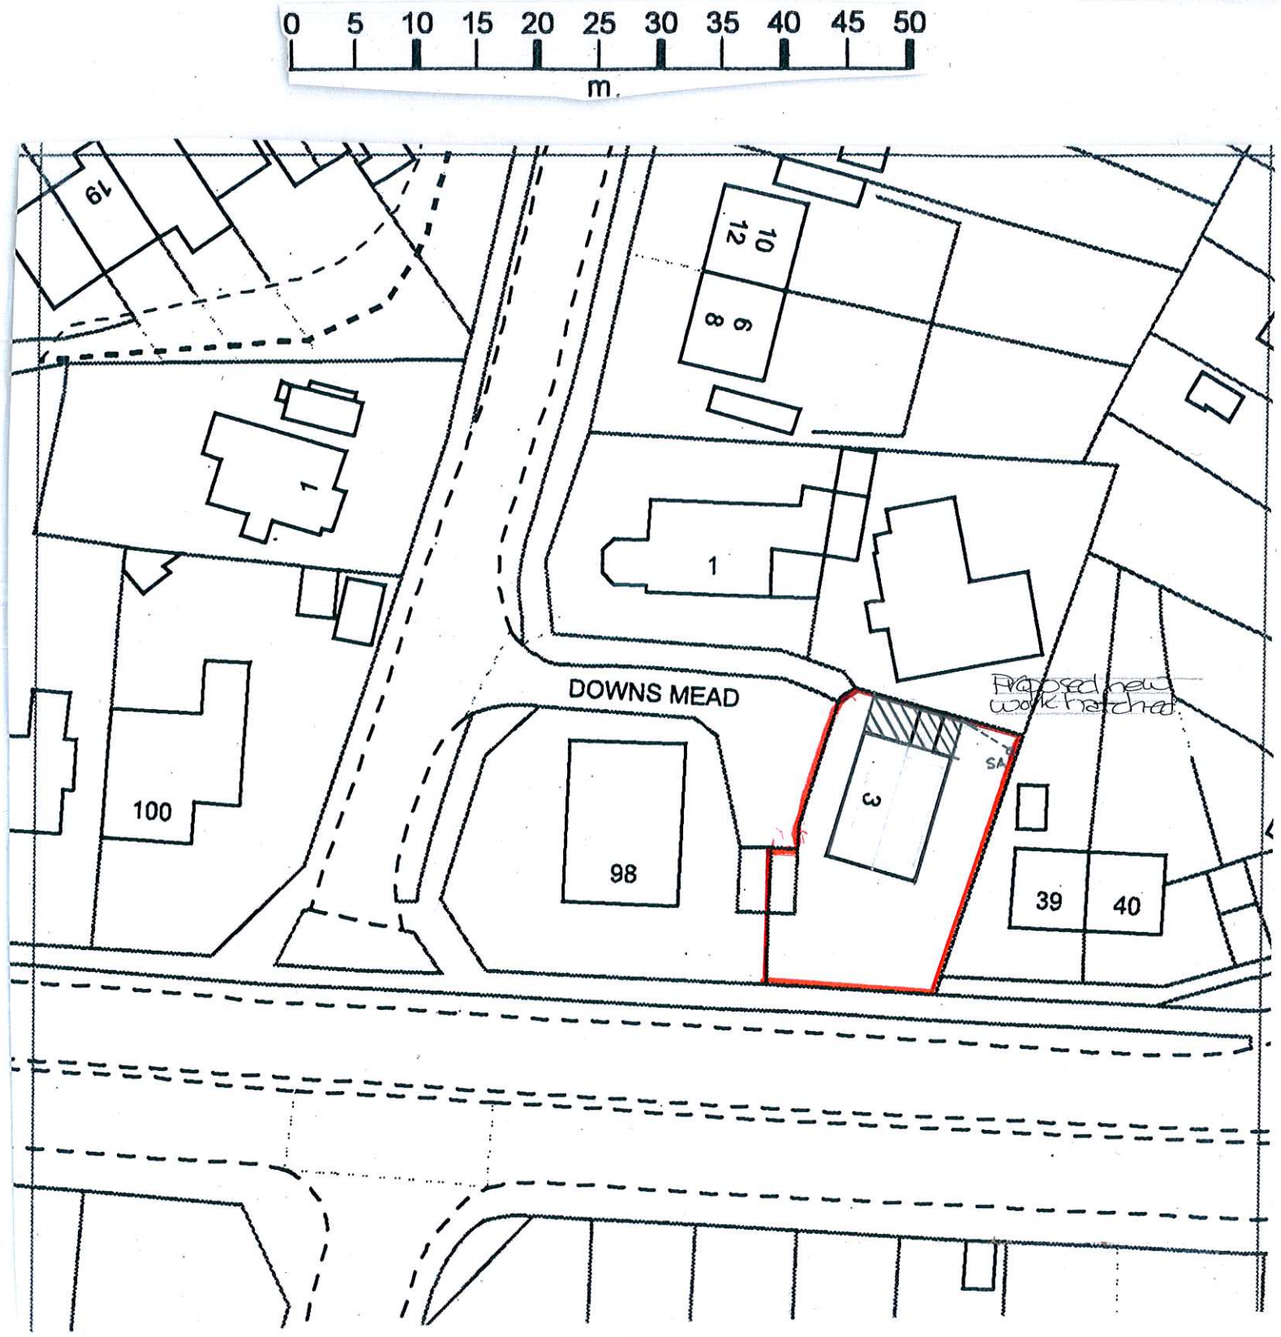

Site Plan 1/500

3, Downs Mead,
Sompting,
Lancing,
West Sussex,
BN15 0NA

OS MasterMap 1250/2500/10000 scale
Friday, January 12, 2018, ID: MDP-00682348
www.mapdataportal.co.uk

1:1250 scale print at A4, Centre: 517470 E, 105547 N

©Crown Copyright Ordnance Survey. Licence no. 100019980

N

MAPS@ Aworth
SURVEY CONSULTANTS

Side extension:
3 DOWNS MEAD
SOMPTING
WEST SUSSEX BN15 0NA

Paul Trussler
44 FirleRoad
Lancing
West Sussex
BN15 0NZ

Drawing No. 220/600/1