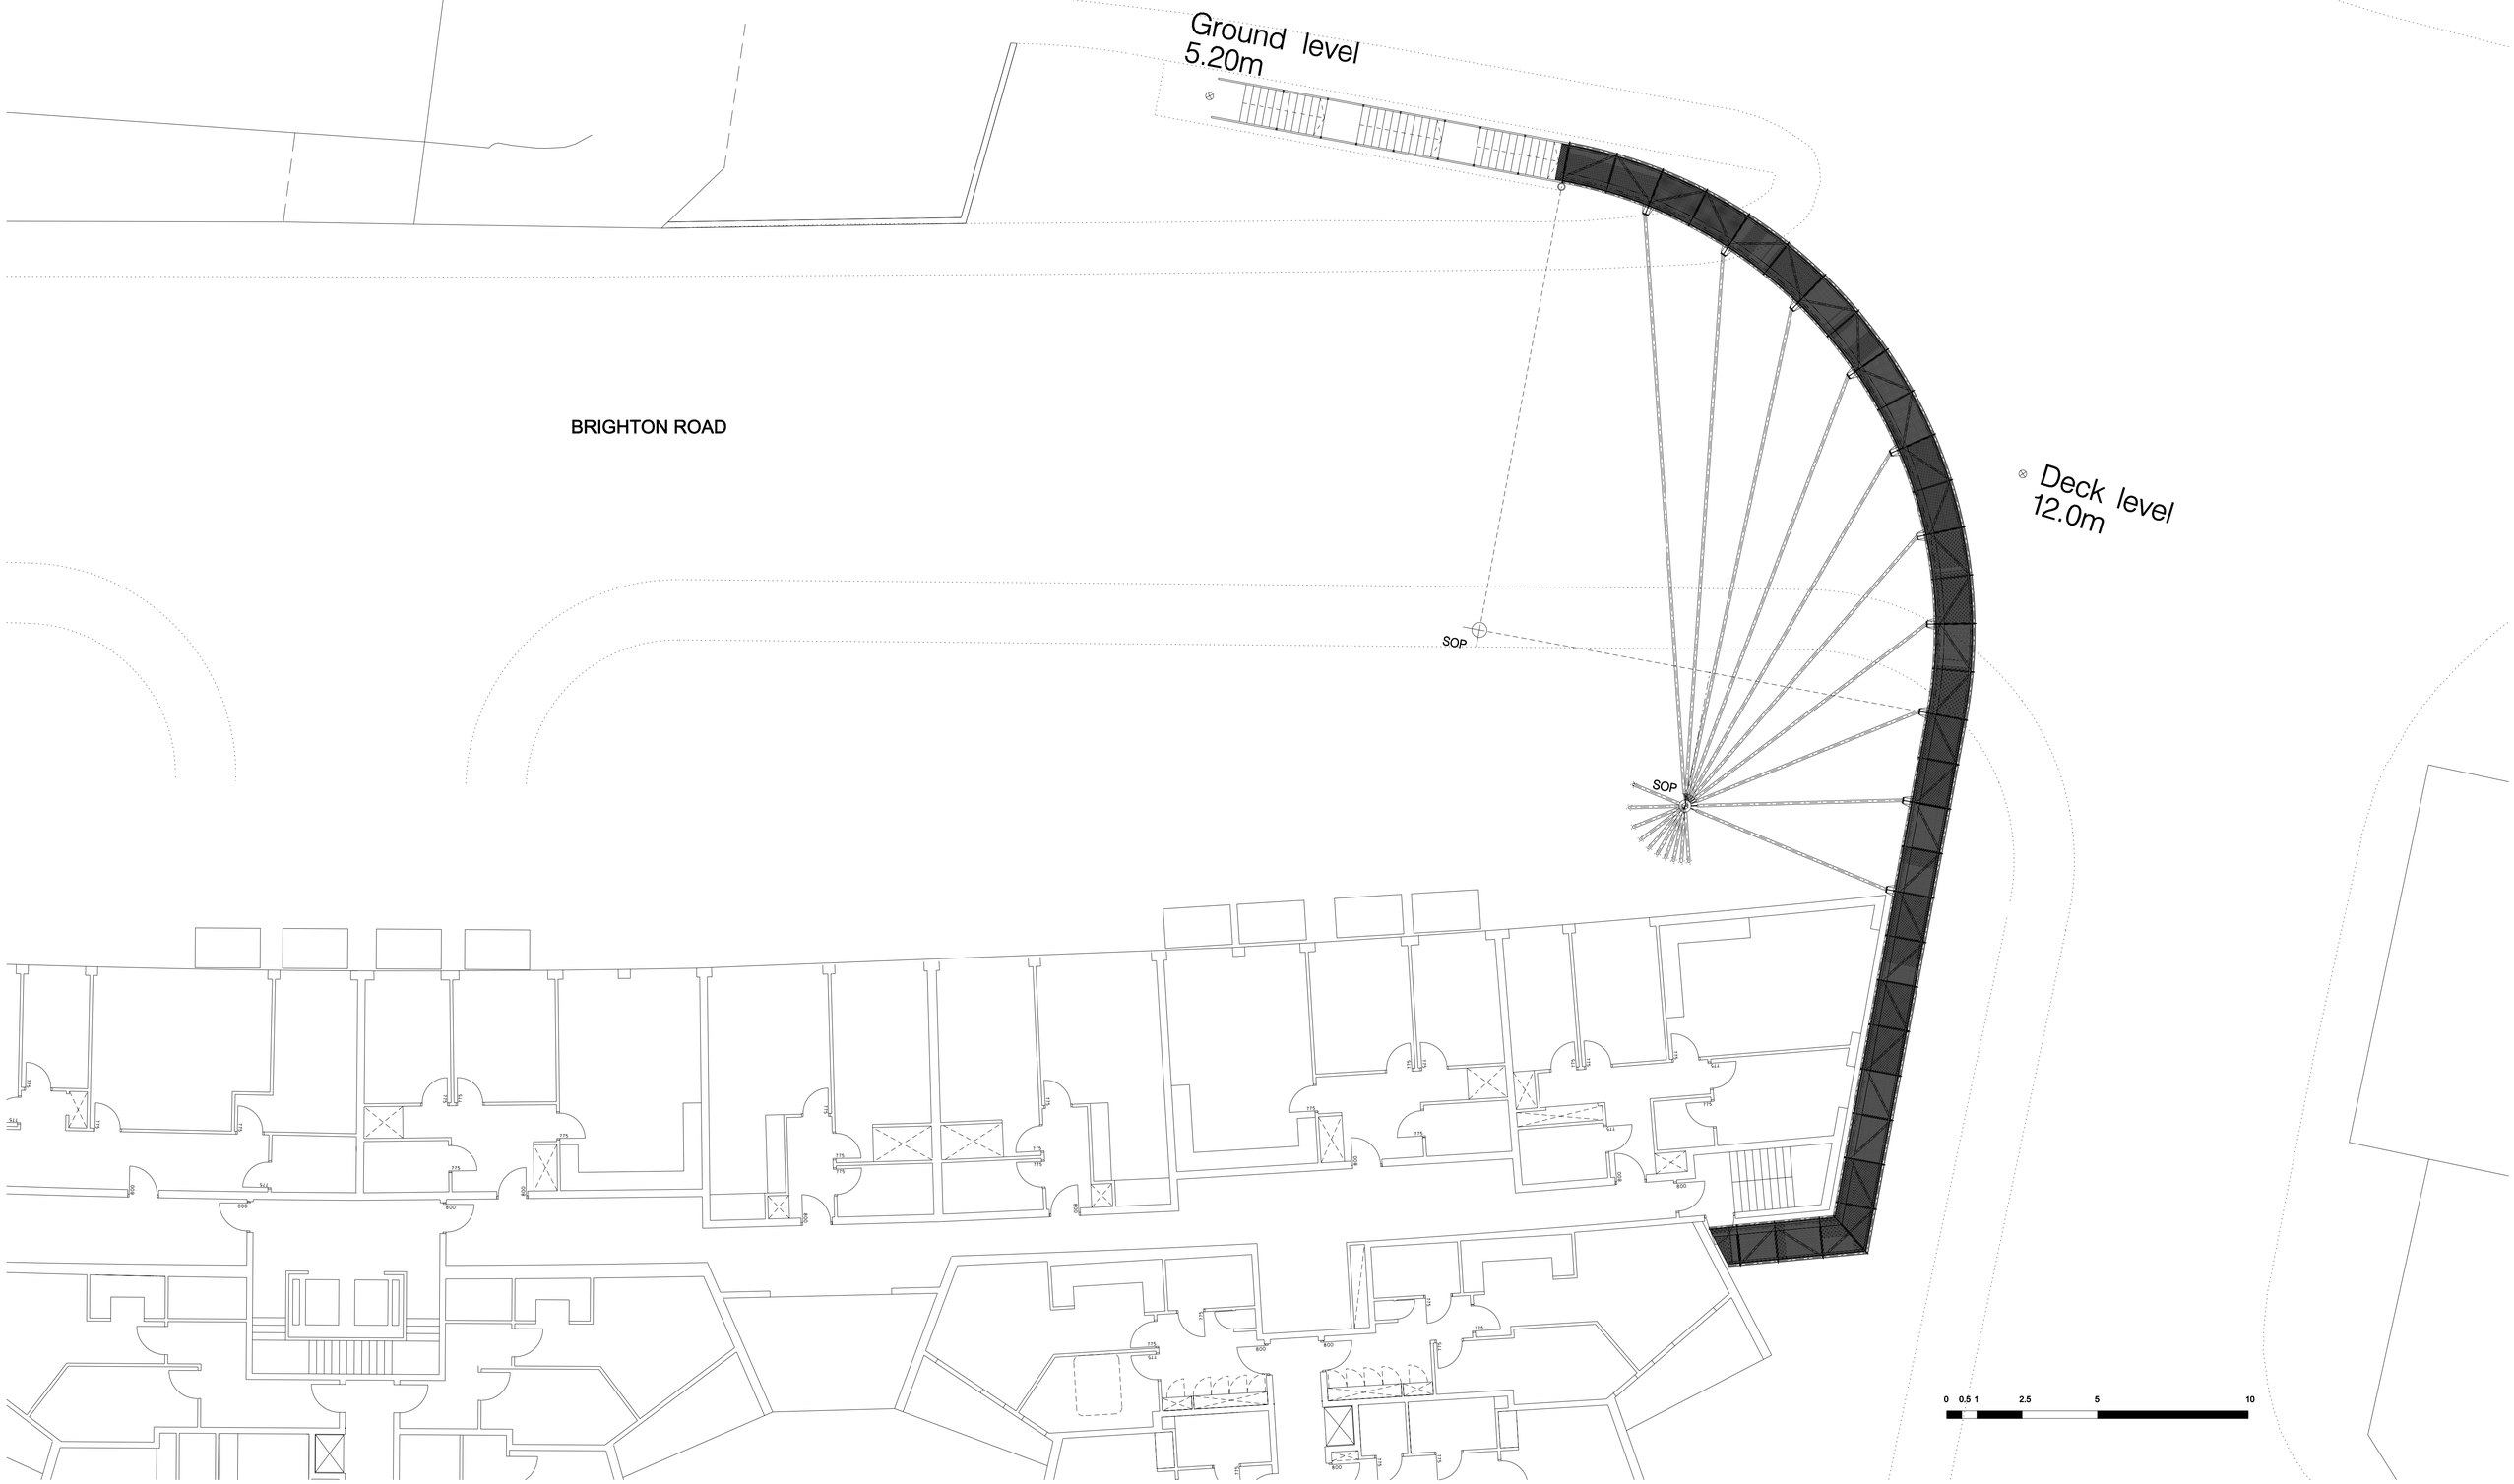


kingconroyarchitects

ARCHITECTURE URBAN DESIGN PLANNING INTERIORS

spur house 3rd floor 14 morden road london SW17 3BJ

t: +44 (0) 20 8417 1011 f: +44 (0) 8707 120 187 w: www.kingconroy.com

client :
NEWRIDGE TRADING LTD

Spur House
14 Morden Road
London
SW19 3BJ

consultant 1 :
CB RICHARD ELLIS

St Martin's Court
10 Paternoster Row
London
EC4M 7HP

consultant 2 :
-

-

consultant 3 :
-

-

north point :

revisions / notes :

A : Issued for planning	10.11.11
B : Re-Issued for planning	09.12.11

PROJECT TITLE	:	SHOREHAM WATERSIDE
ADDRESS	:	79 - 81 BRIGHTON ROAD, SHOREHAM BY SEA
DRAWING TITLE	:	CONDITION 31 - BRIDGE CONTEXT PLAN
SCALE	:	1:100
DATE	:	21.10.11
DRAWN	:	JK
CHECKED	:	MC
STATUS	:	PLANNING

drawing number :

11003 | PLA1 | 910

project reference | drawing series | series number

revision :

B

A1 SHEET