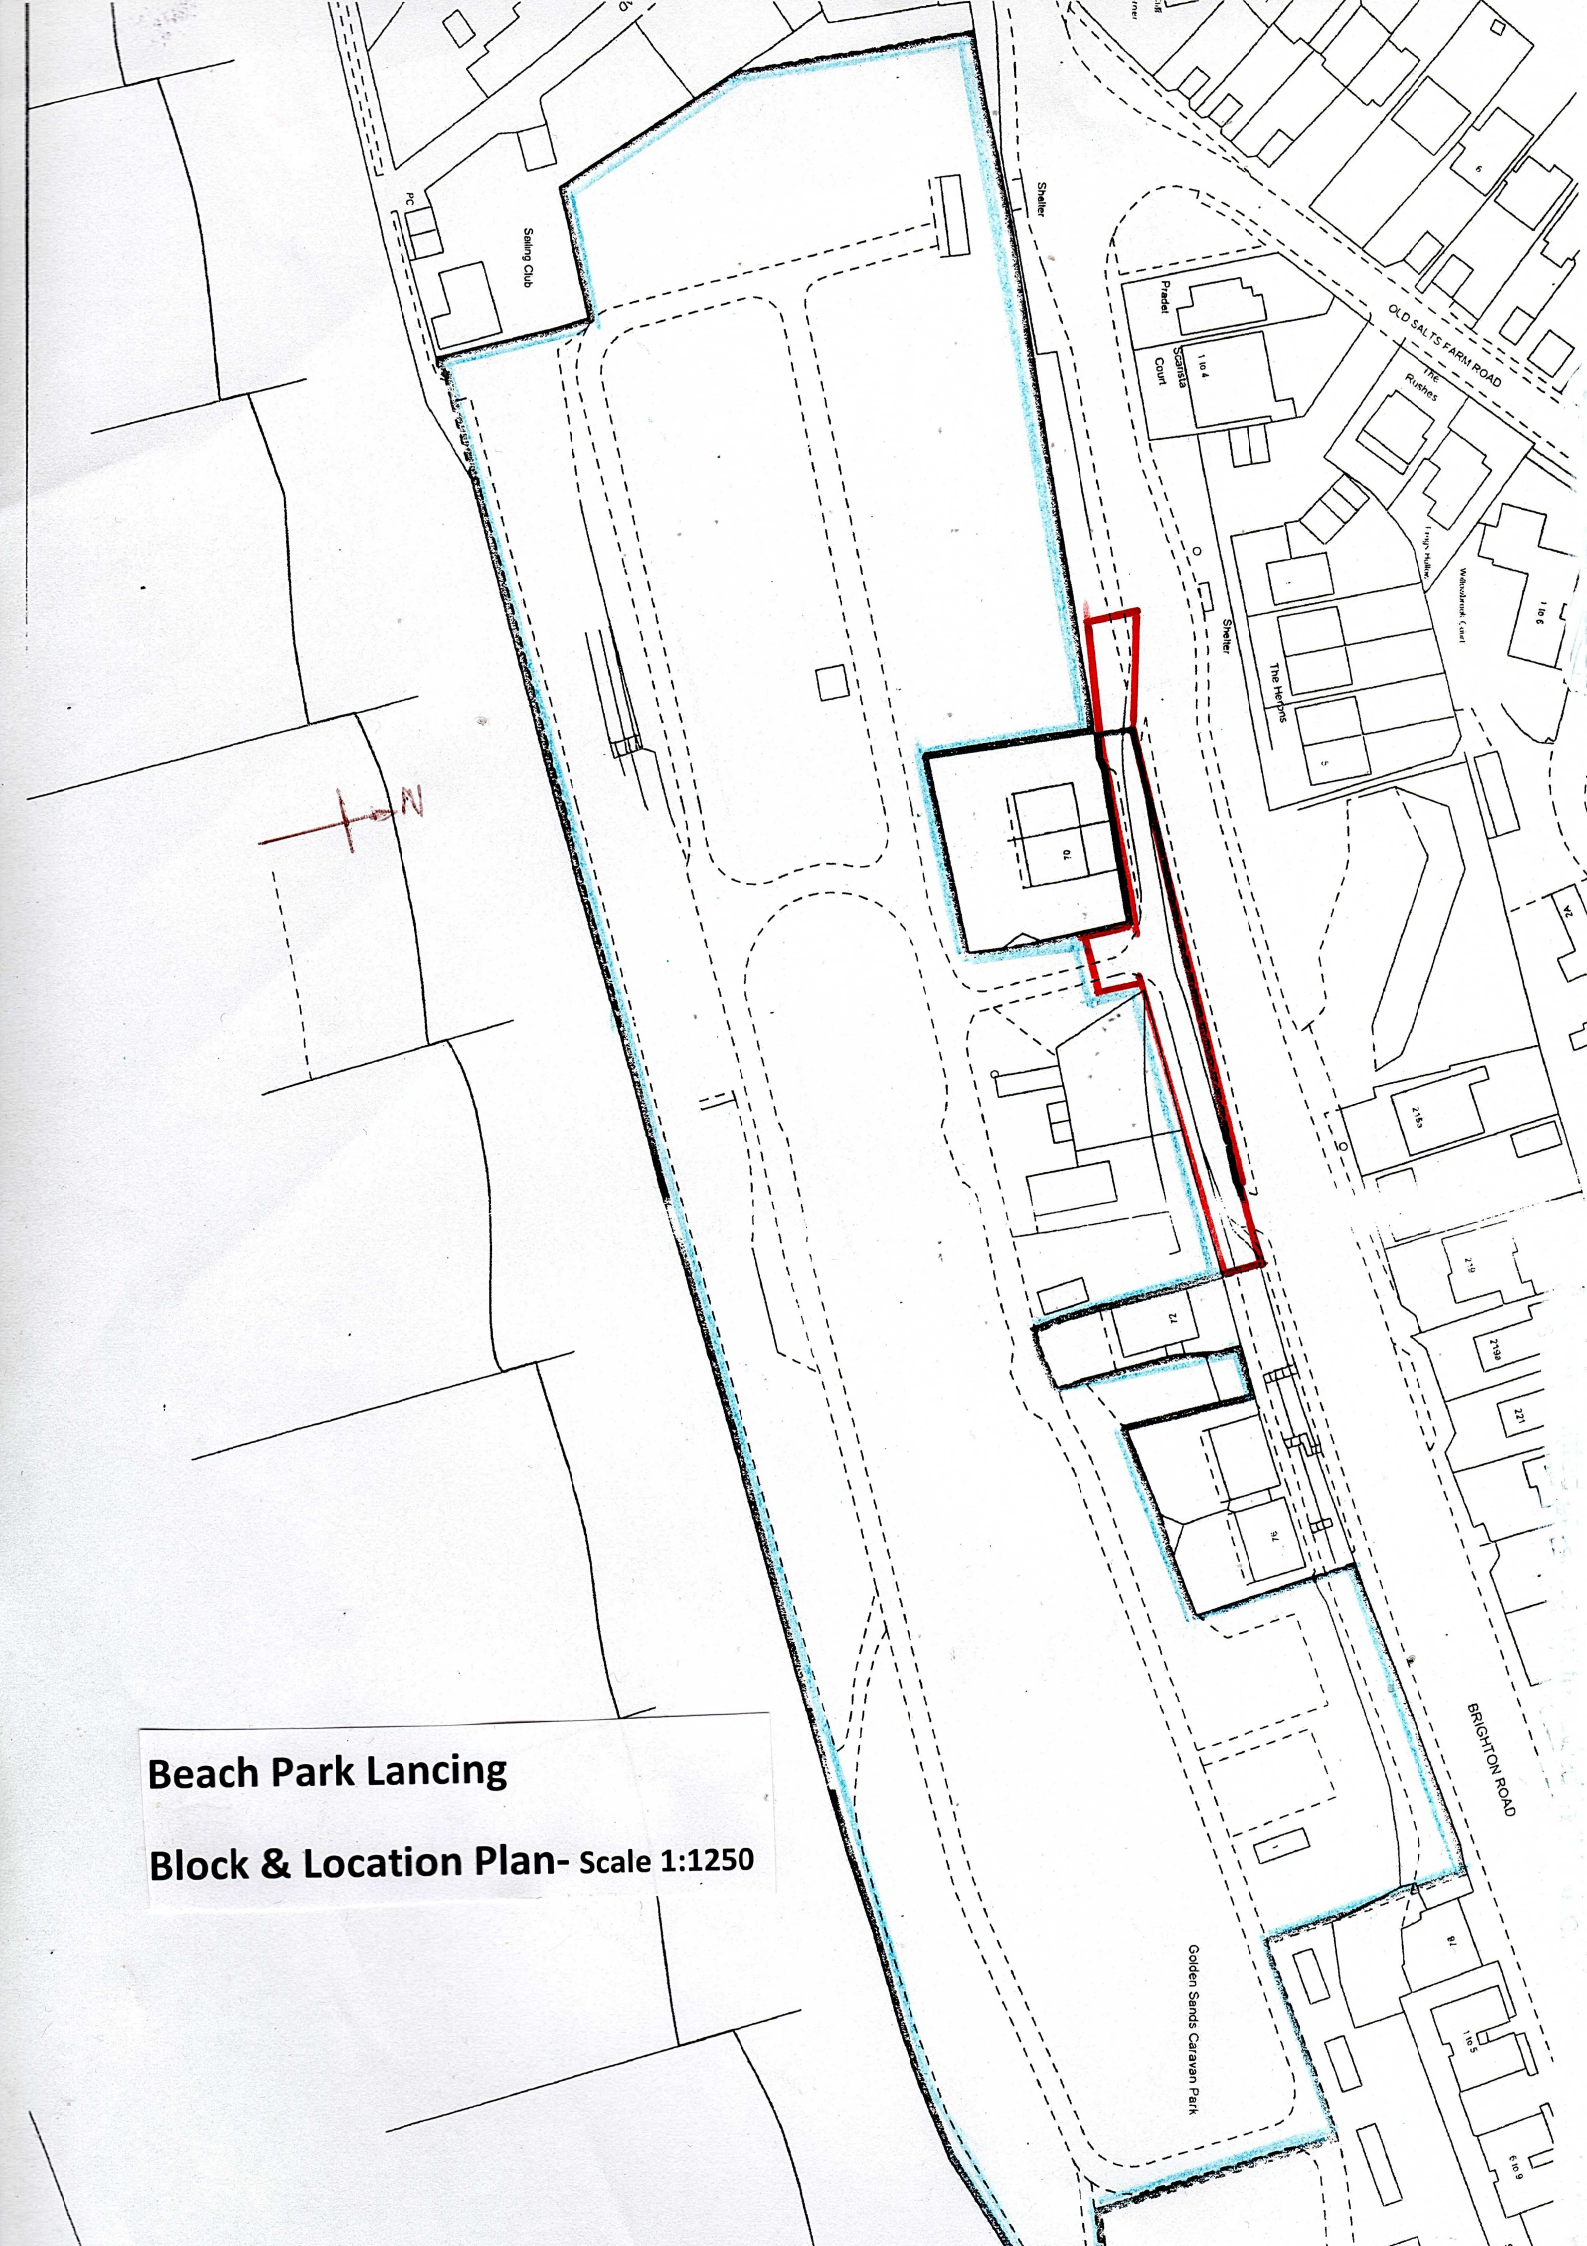


Beach Park Lancing

Block & Location Plan- Scale 1:1250