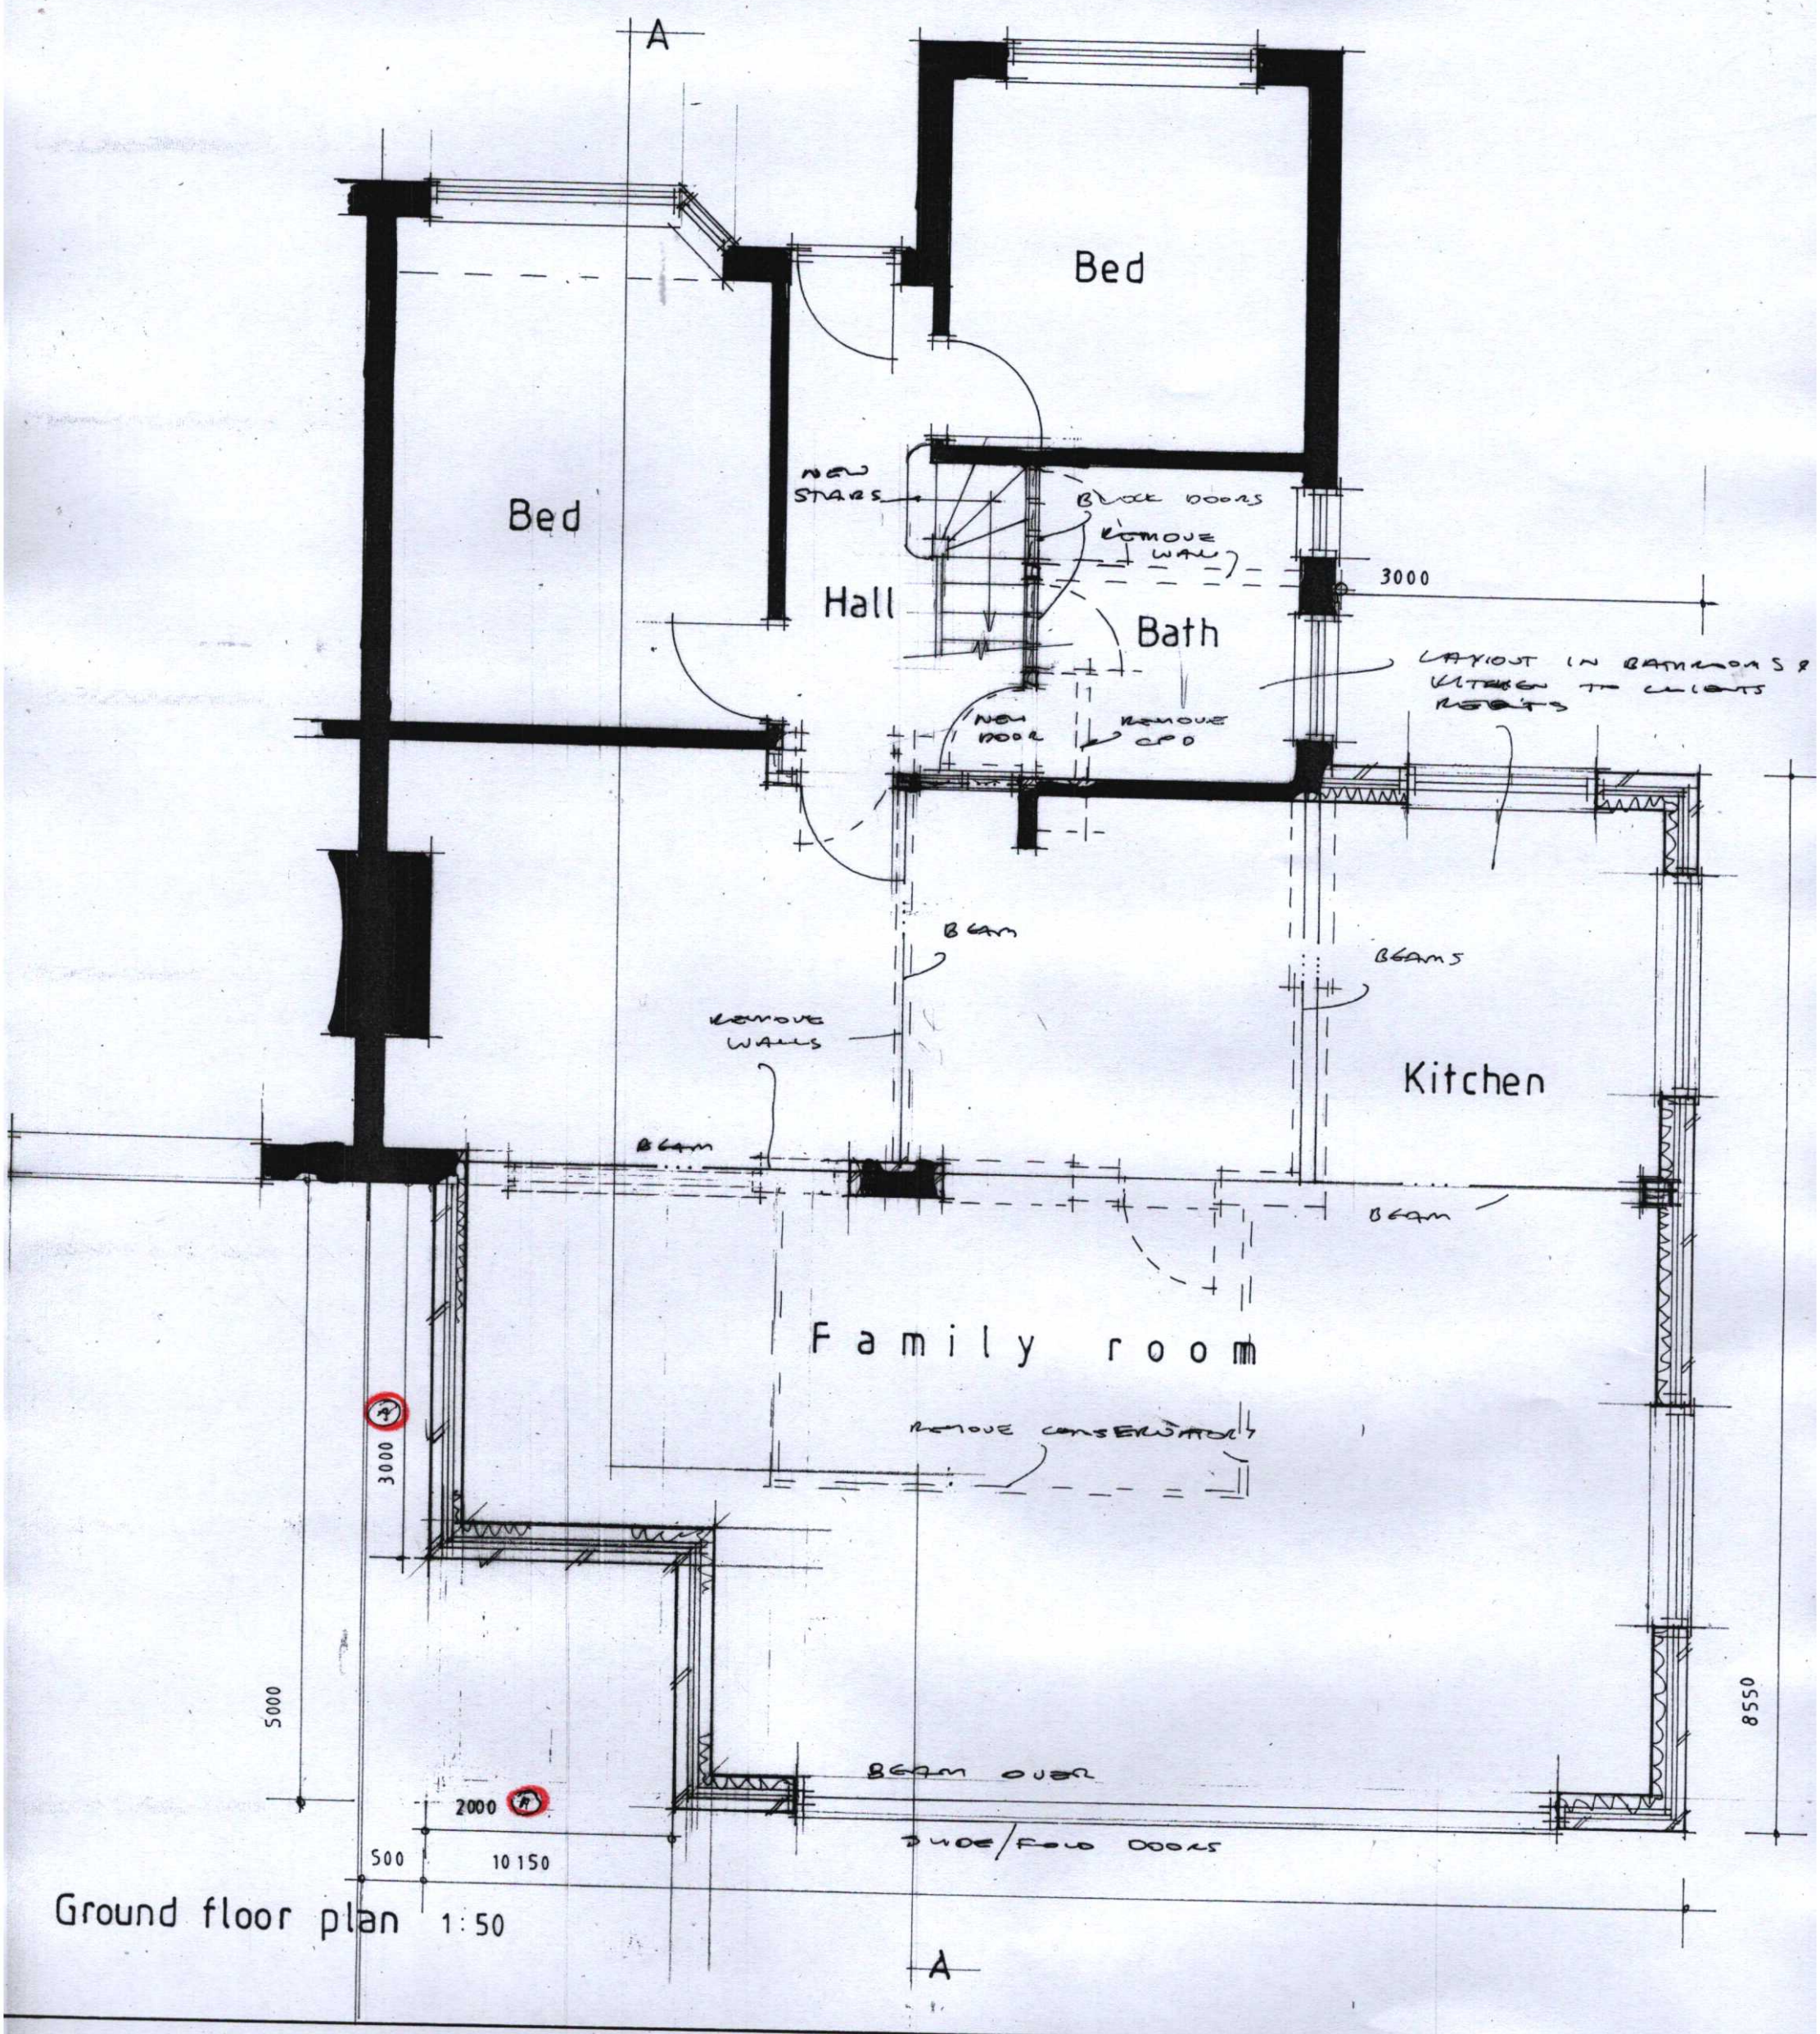


Ground floor plan 1:50

AJ SALTER & SON
Architectural Technicians
and Surveyors
50 WINDSOR ROAD, WORTHING,
WEST SUSSEX, BN11 2LY
Tel/Fax: (01903 209496)
E-mail: ajsalterandson@hotmail.com

C			
B			
A	TO TP OFFICER REQUIREMENTS (A)	NOV 19	B

Client	M. Langham Esq.		
Address	7a Barfield Park : Lancing		
Drawing	EXTENSION & ROOM IN ROOF	No.	3420:1 (A)
Scale	1:50 1:100	Drawn B	Date SEPT '19