NOTES

Block paving made up of permeable \porous materials for an efficient drainage system

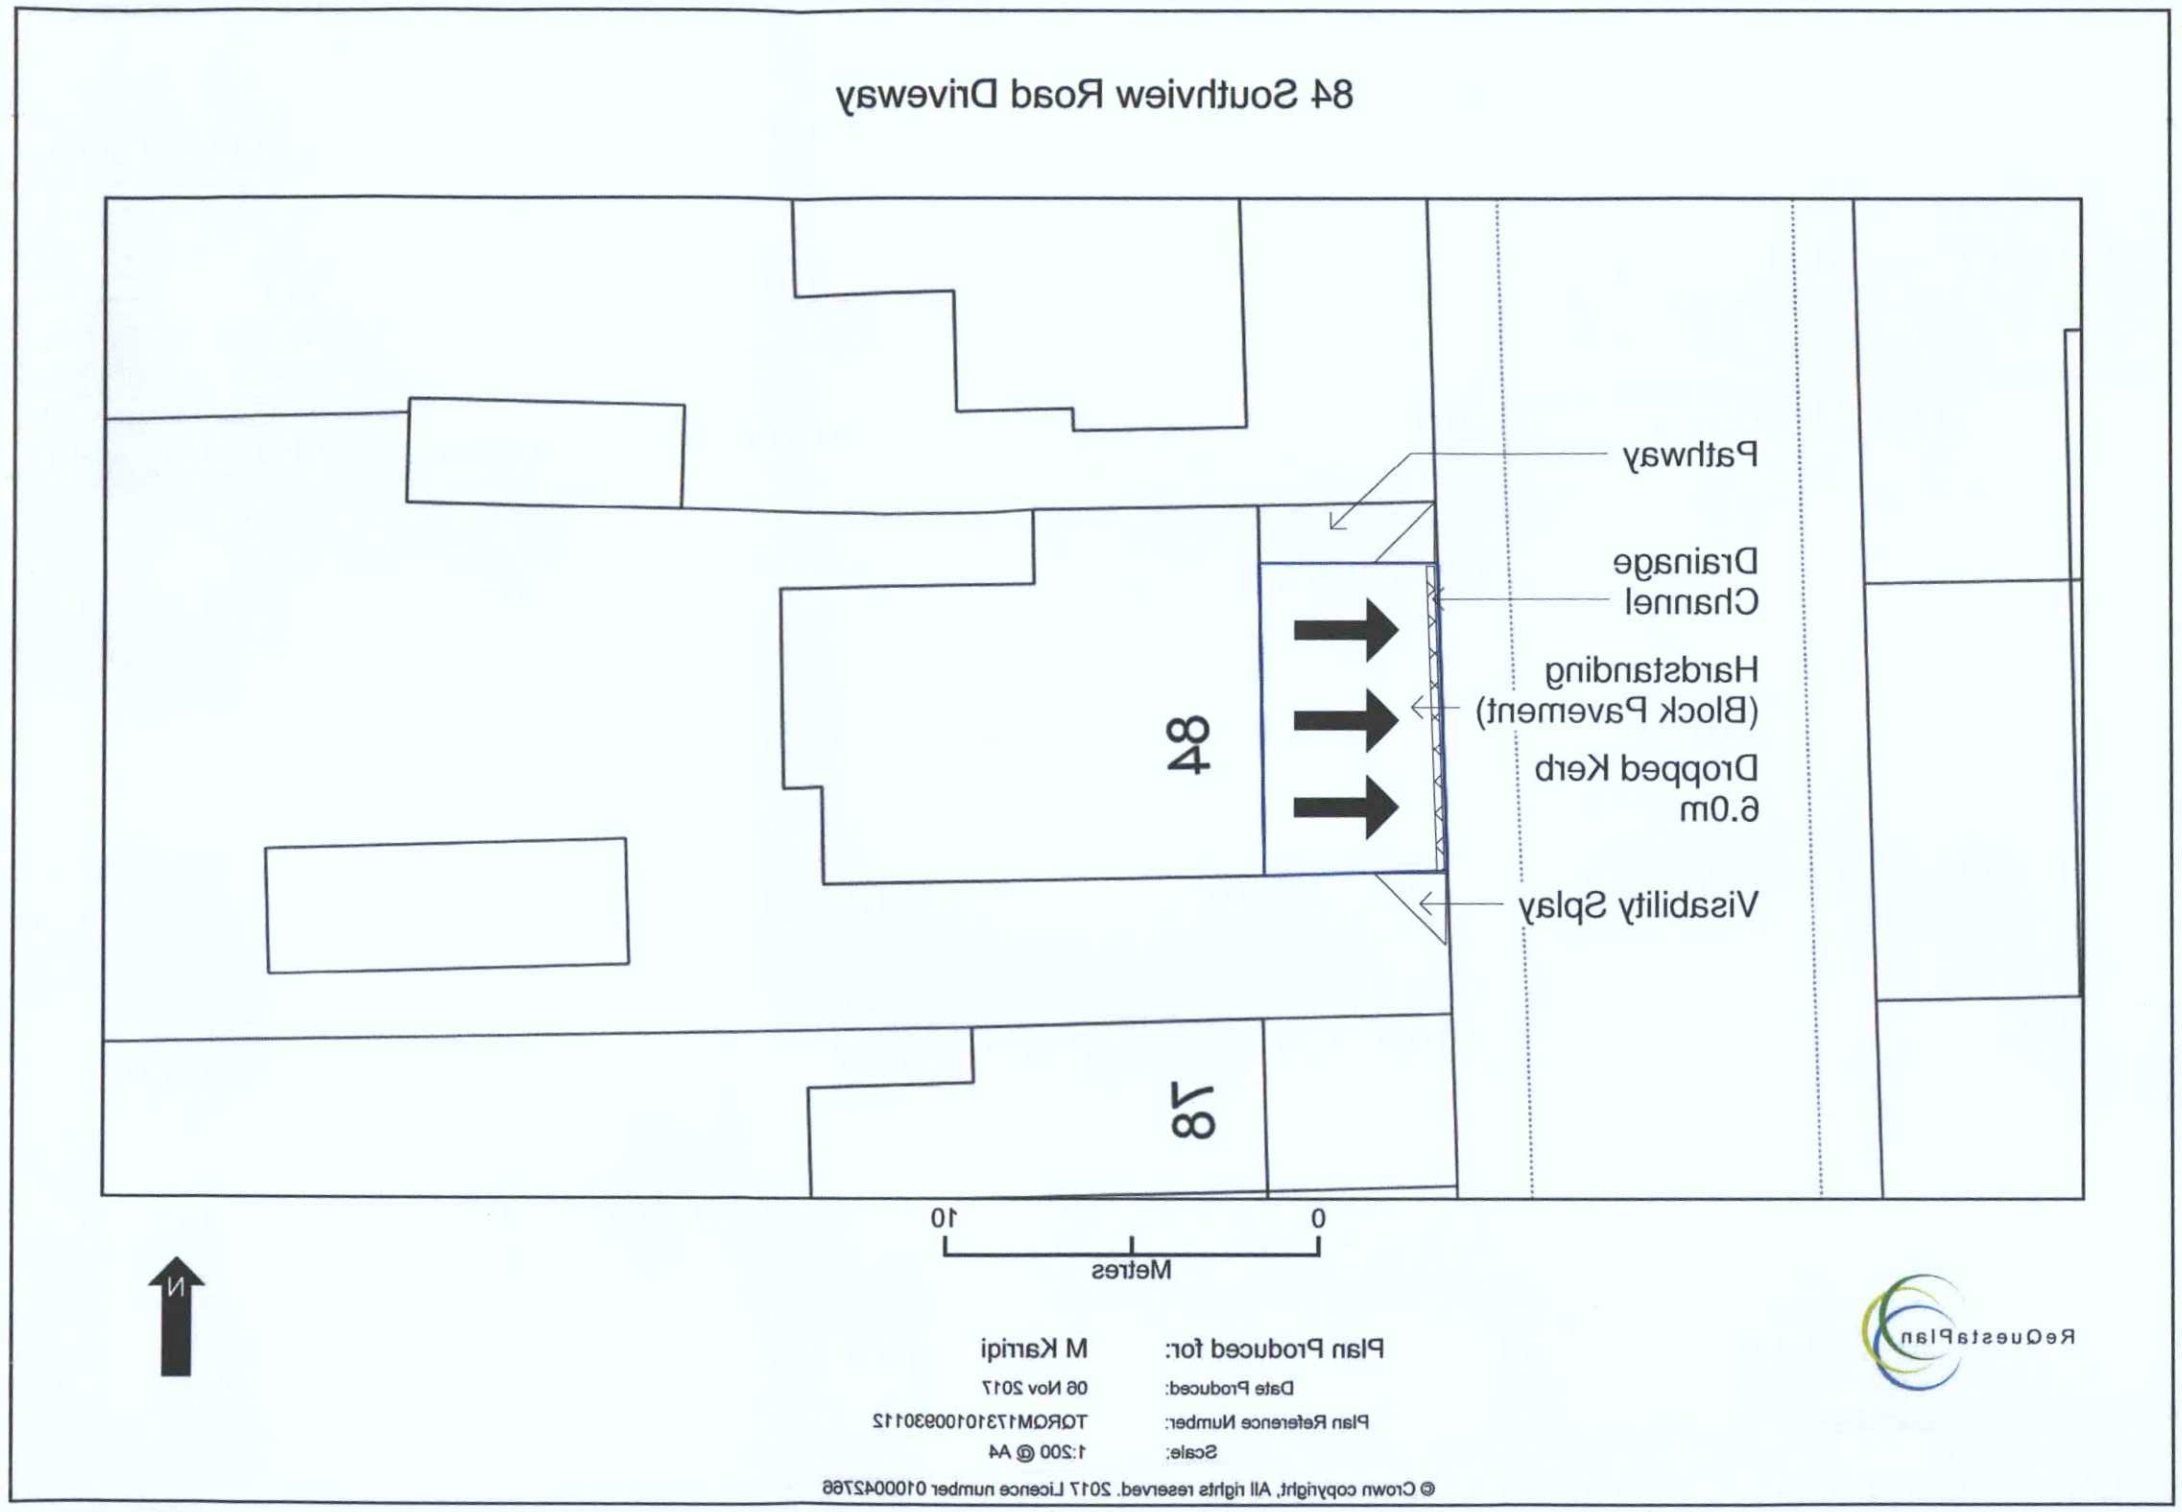

Plan Produced for: M Karmji
Date Produced: 06 Nov 2017
Plan Reference Number: TQRQM17310093012
Scale: 1:200 @ A4

© Crown copyright, All rights reserved. 2017 Licence number 0100042766

ReQuestaPlan

ADUR & WORTHING PLANNING SERVICES

PLAN	AWDM\ 1668\17
DATE VALID	12 JAN 2018

No	Description	Added

FRASERR & CO LTD
Brighton
West Sussex

www.frasercco.com
info@frasercco.com
07427568168

R.Karmji

Plan

Plan Drawing

Project number	Project Number
Date	Issue Date
Drawn by	Author
Checked by	Checker
Scale	1 : 200

A101