

DO NOT SCALE FROM THIS DRAWING

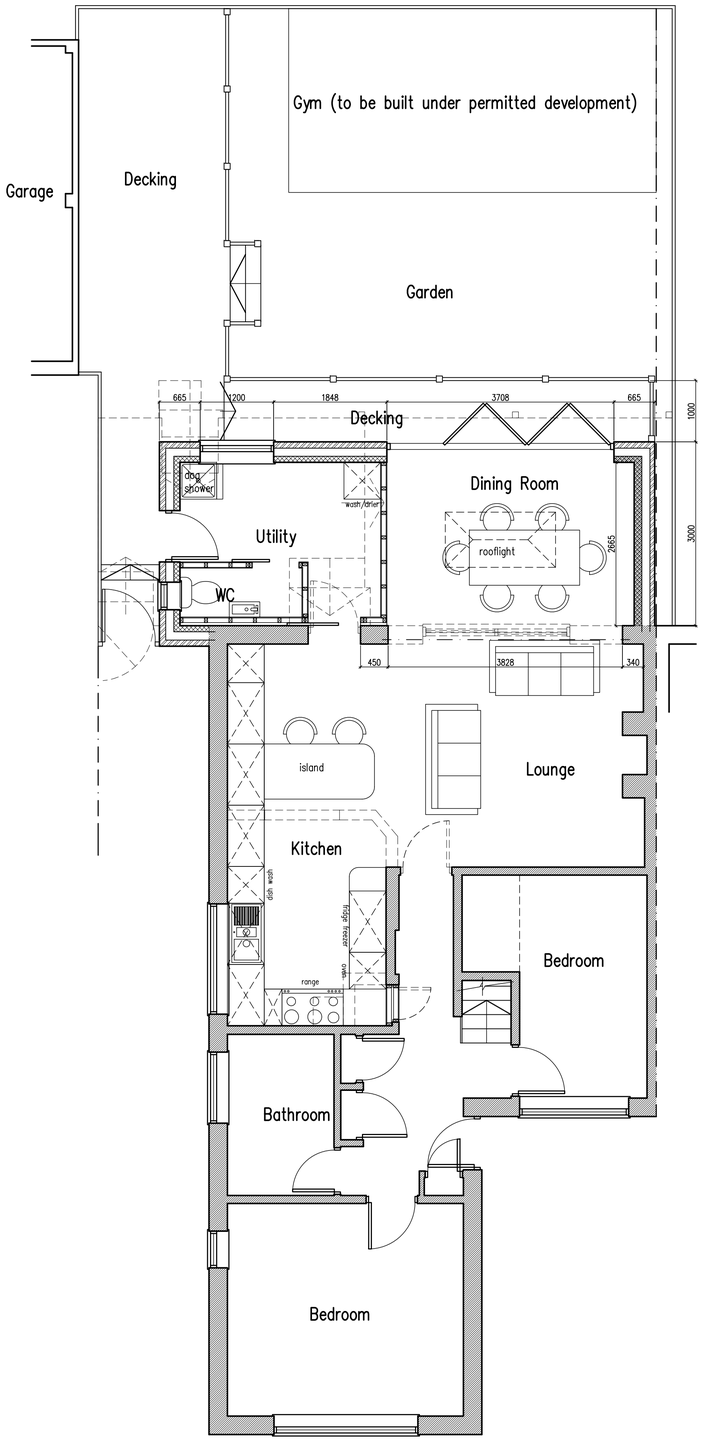

Ground Floor Plan

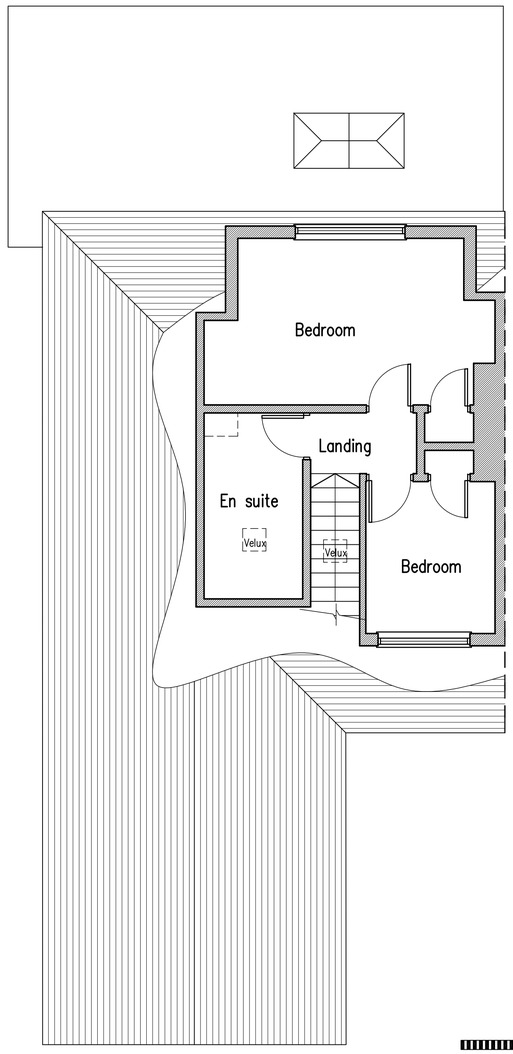

First Floor Plan

1m 2m 3m 4m 5m 6m 7m 8m 9m 10m
1:50 Scale Bar

C	08.11.22	Hall cupboard removed
B	04.11.22	Further clients requirements added
A	02.11.22	Clients requirements added

Proposed Single Storey Rear Extension & Internal Alterations at: 12 Cypress Close, Shoreham-By-Sea, BN43 6AE

rja Planning & Building Consultants Ltd.
9 Sea Spray Avenue
Shoreham-By-Sea
West Sussex BN43 5PR
t: 01273 467297 mob: 07971 375739
e: rex@rjapbc.co.uk web: www.rjapbc.co.uk

Chartered Institute of Architectural Technologists

PROJECT: 12 Cypress Close, Shoreham-By-Sea BN43 6AE
DRAWING TITLE: Proposed Floor Plans
CLIENT: Mr & Mrs A Faulkner
DWG NO: 22912-01
REVISION: C
SCALE: 1:50
DATE: 25.10.22
DRAWN: rex