

DO NOT SCALE FROM THIS DRAWING XX

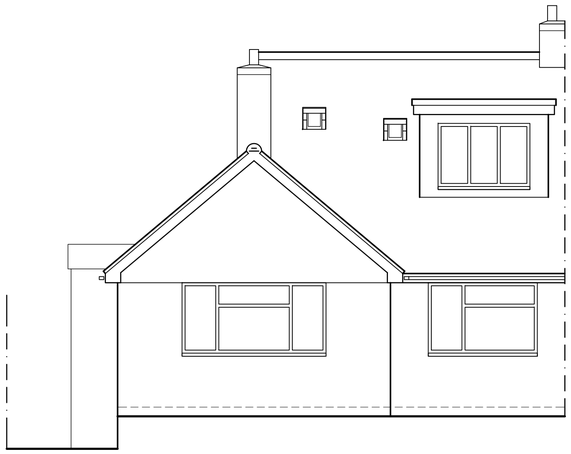


North Elevation




East Elevation

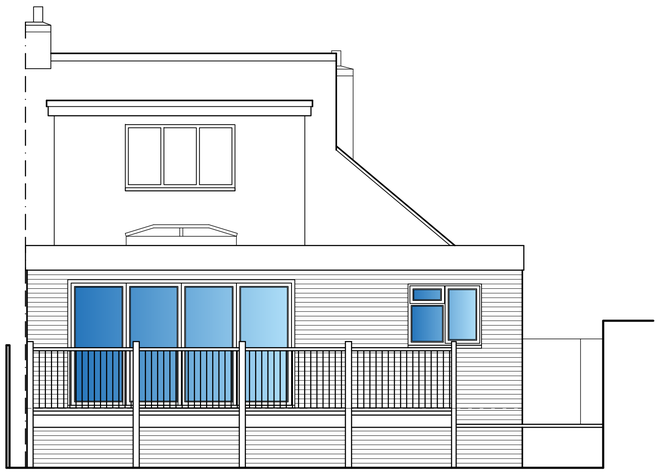

South Elevation

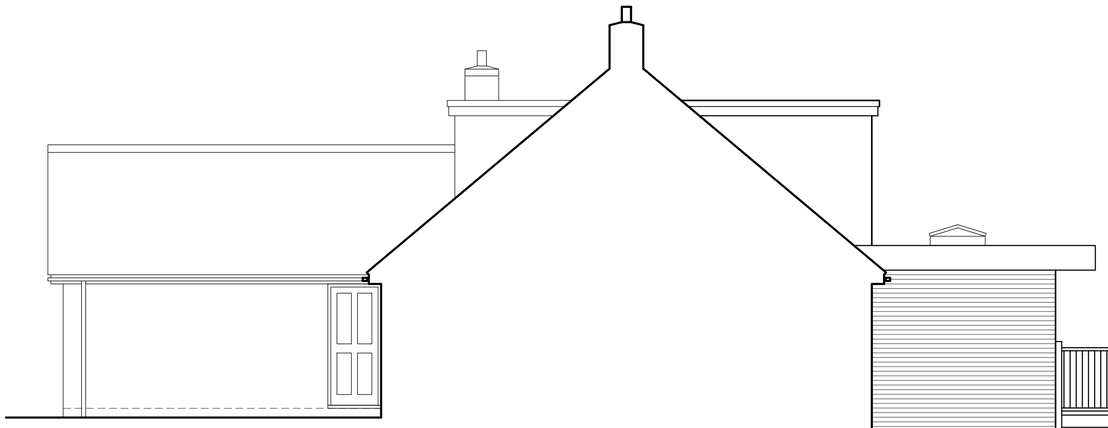

West Elevation

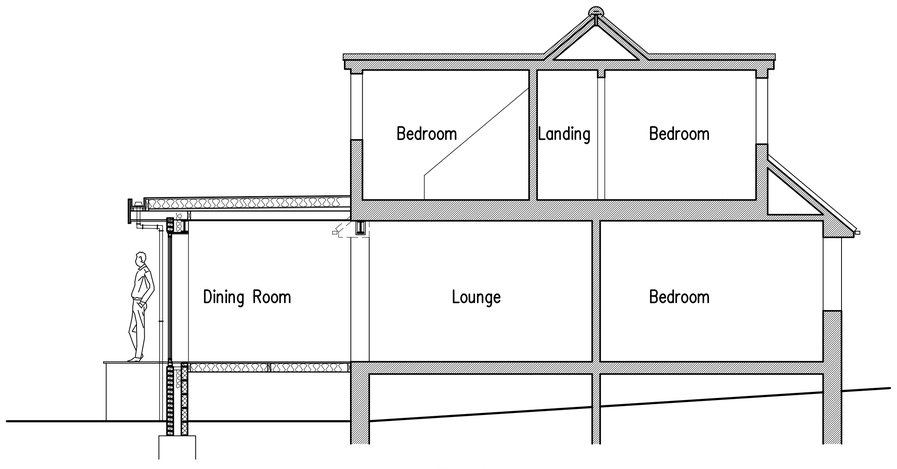

Section A-A

1m 2m 3m 4m 5m 6m 7m 8m 9m 10m

1:50 Scale Bar

A	02.11.22	Client requirements added

Proposed Single Storey Rear Extension & Internal Alterations at: 12 Cypress Close, Shoreham-By-Sea, BN43 6AE

rja Planning & Building Consultants Ltd.
9 Sea Spray Avenue
Shoreham-By-Sea
West Sussex BN43 5PR
t: 01273 467297 mob: 07971 375739
e: rex@rjapbc.co.uk web: www.rjapbc.co.uk

Chartered Institute of Architectural Technologists

PROJECT: 12 Cypress Close. Shoreham-By-Sea BN43 6AE

DRAWING TITLE: Proposed FElevations & Sections

CLIENT: Mr & Mrs A Faulkner

DWG NO: 22912-02

REVISION: A

SCALE: 1:50

DATE: 25.10.22

DRAWN: rex