
DO NOT SCALE FROM THIS DRAWING

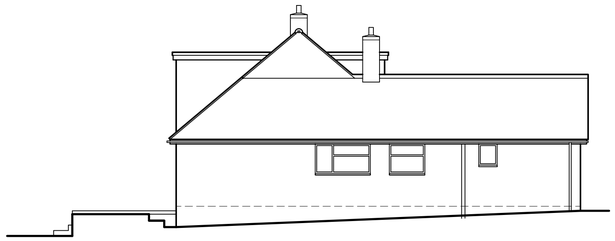

North Elevation




East Elevation



South Elevation



West Elevation

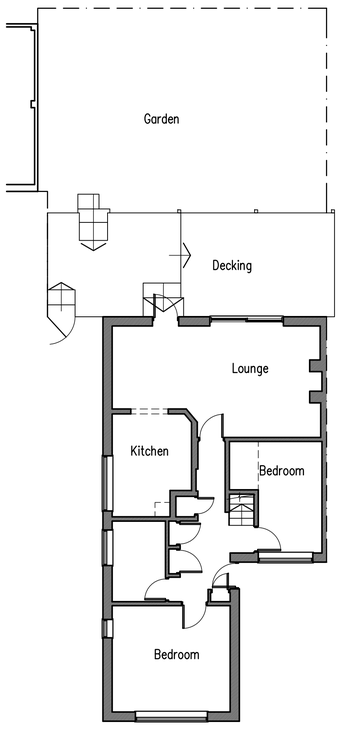


Ground Floor Plan


First Floor Plan



Block Plan 1:500

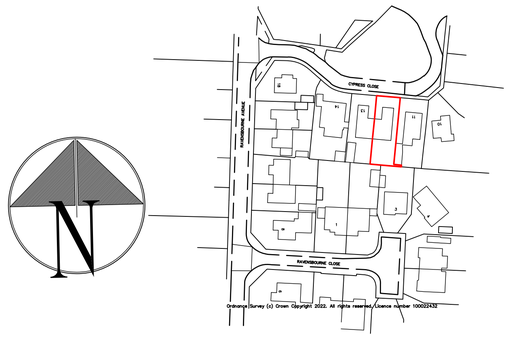

Location Plan 1:1250

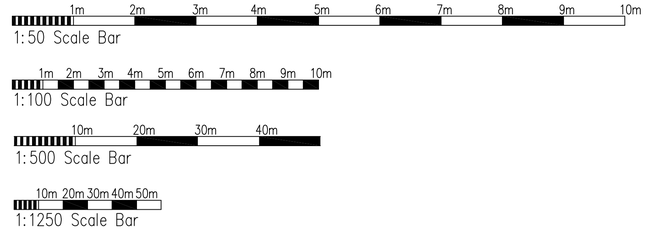

Proposed Single Storey Rear Extension & Internal Alterations at: 12 Cypress Close, Shoreham-By-Sea, BN43 6AE

rja Planning & Building Consultants Ltd.
9 Sea Spray Avenue
Shoreham-By-Sea
West Sussex BN43 5PR
t: 01273 467297 mob: 07971 375739
e: rex@rjapbc.co.uk web: www.rjapbc.co.uk

Chartered Institute of Architectural Technologists

PROJECT: 12 Cypress Close. Shoreham-By-Sea BN43 6AE

DRAWING TITLE: Existing Flor Plans, Elevations, Location and Site Plans

CLIENT: Mr & Mrs A Faulkner

DWG NO: 22912-03

REVISION:

SCALE: 1:100, 1:1250, 1:500

DATE: 25.10.22

DRAWN: rex