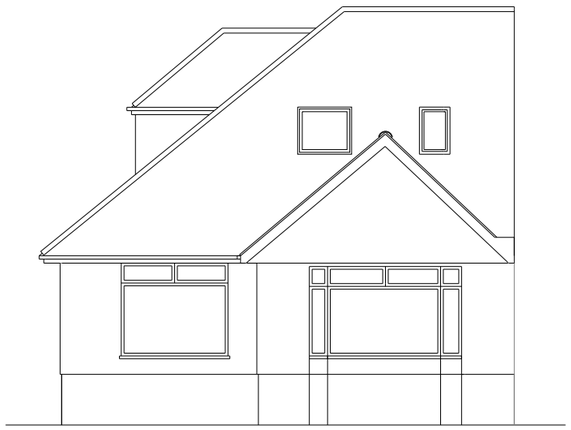

PROPOSED FRONT ELEVATION SOUTH)

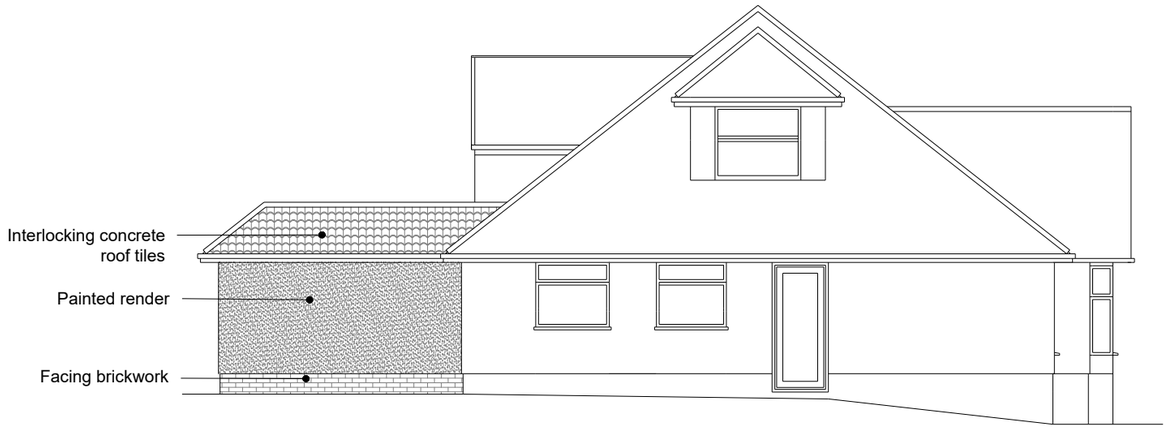

PROPOSED SIDE ELEVATION (WEST)

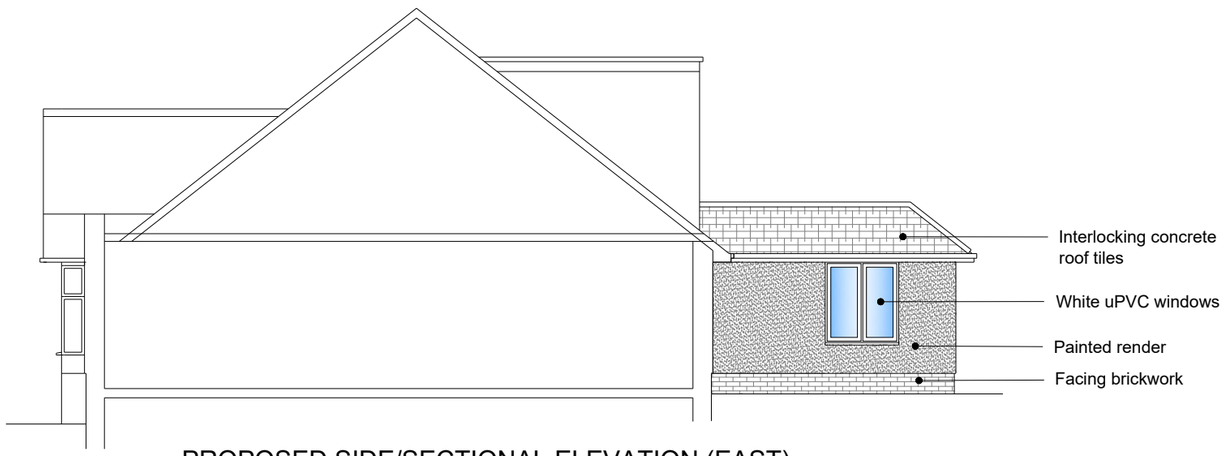

PROPOSED SIDE/SECTIONAL ELEVATION (EAST)

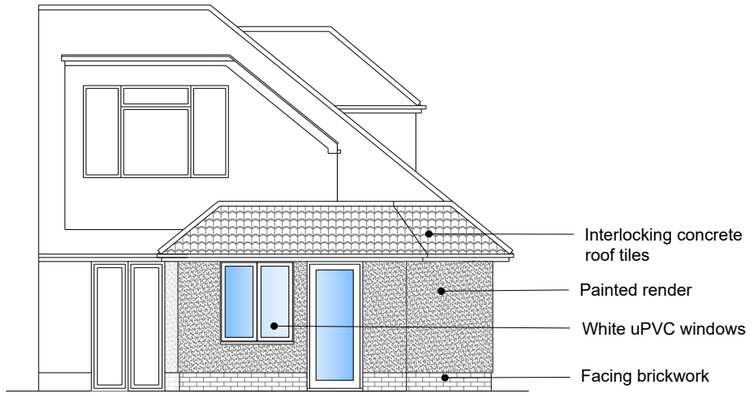

PROPOSED REAR ELEVATION (NORTH)

0m 1m 2.5m 5m

Scale 1:100

mark alford design architecture
Heatherlands Bracken Lane Storrington West Sussex RH20 3HS
T: 01903 740033 E: office@markalforddesign.com

client: MR D HAMPTON

project title: 170 DOWNSIDE, SHOREHAM
PROPOSED REAR EXTENSION

drawing title: PROPOSED ELEVATIONS

drawn by: MSA date: AUG 21 scale: 1:100 @ A3

issue status: design ☒ BofQ ☐ construction ☐ record ☐

drawing number: **21431 / P103** revision: **P2**

This drawing may not be used or reproduced without written consent. Copyright reserved
No dimensions to be scaled from this drawing except for Planning purposes.