
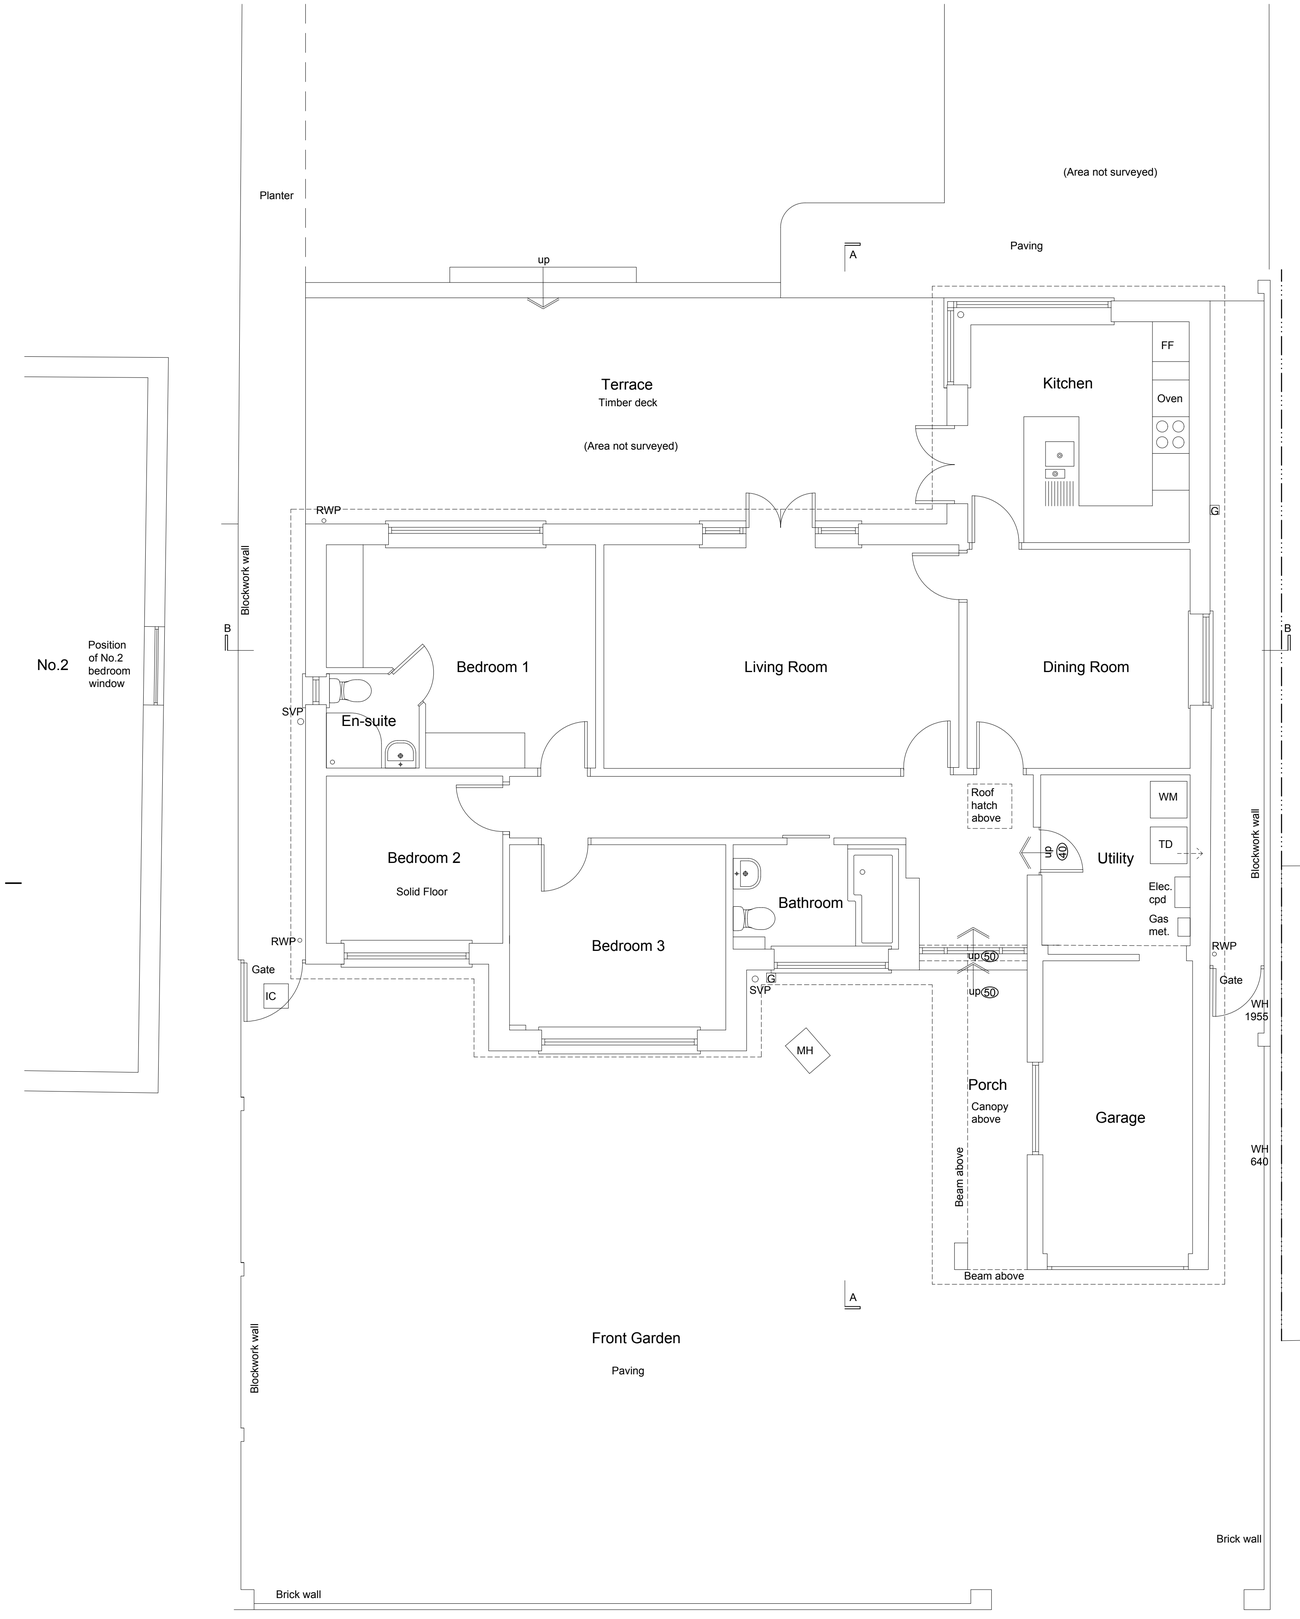


Ground Floor Plan 1:50

0 1 2 3 4 5 6 7 8 9 10

scale in metres 1:50

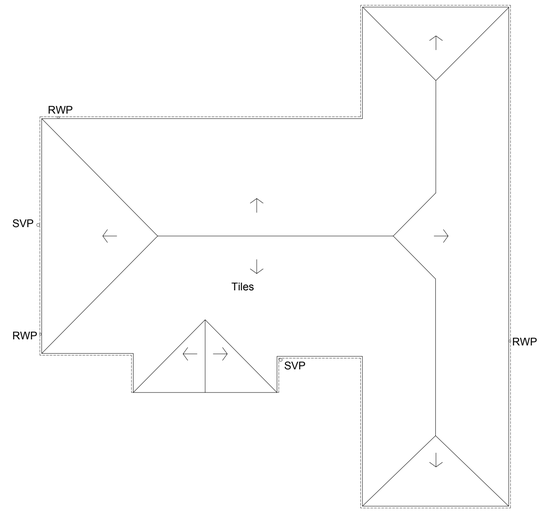

Roof Plan 1:100

0 2.5 5 7.5 10

scale in metres 1:100

amendments				
rev.	date	comment	auth.	chkd.
-	-	-	-	-




Location Plan 1:1250

0 25 50 75 100

scale in metres 1:1250

N

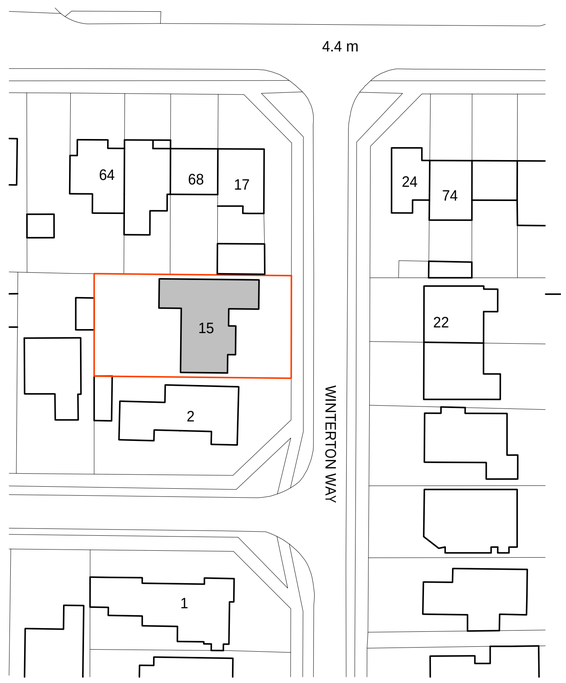

Block Plan 1:500

0 10 20 30 40

scale in metres 1:500

N

client		drawing number	revision
Chris Barnes		0652.EXG.001	_
project		drawing title	
15 Winterton Way Shoreham by Sea BN43 5RE		Location & Block Ground & Roof Plans Measured Survey	
drawn by	checked by	riba work stage	date	scale/original sheet size
ACB	GI	MS	October 2021	As shown @ A1

www.abir.co.uk studio@abirarchitects.co.uk
Unit 1, Beta House, St John's Road, Hove, BN3 2FX, United Kingdom
Hove +44 (0)1273 724 384
Company No 06877117 VAT No 971 4147 17

© ABIR Architects Ltd. Check all dimensions on site before work is undertaken. All goods, materials and workmanship to conform with current building regulations, BSS and COP's.

ABIR architects

RIBA Chartered Practice