



Existing Front (East) Elevation

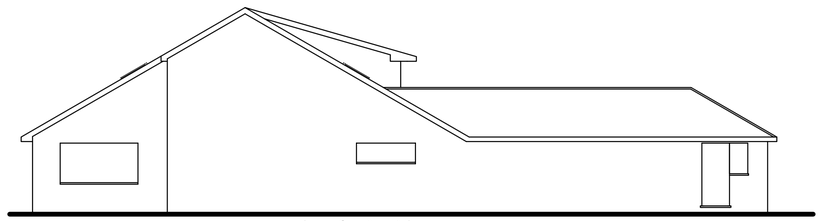


Exsting Side (North) Elevation

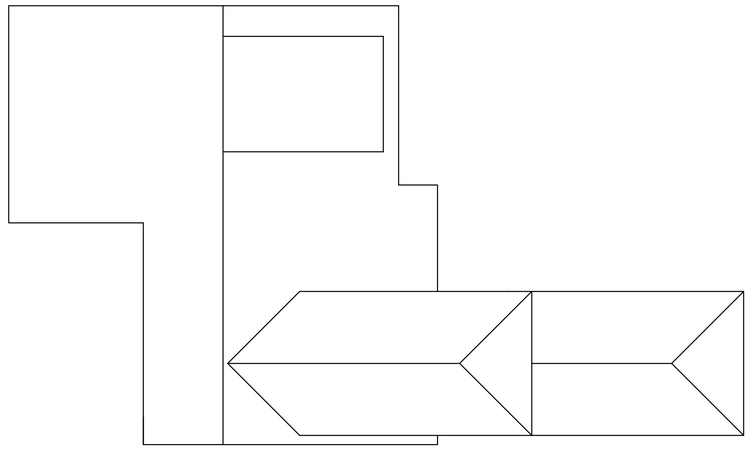


Existing Roof Plan

0 0.5 1 2 3 4 5 6 7 8 9 10


SCALE 1:100

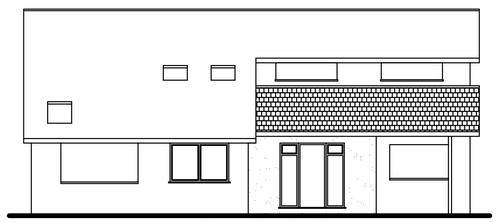

Proposed Front (East) Elevation

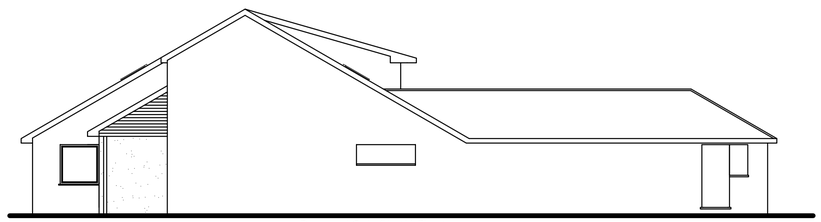

Proposed Side (North) Elevation

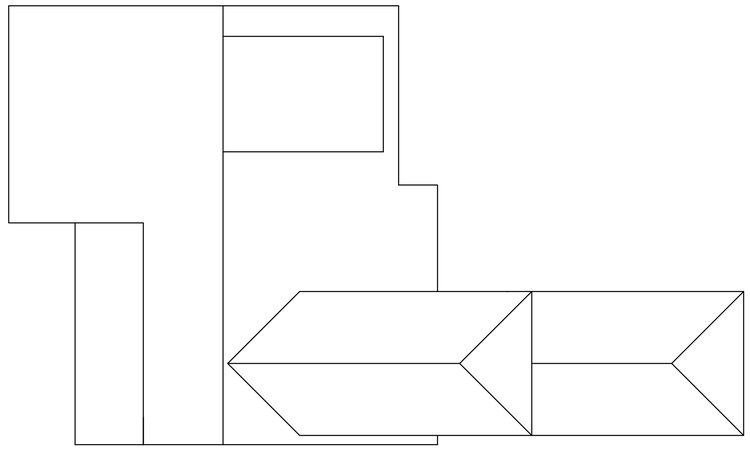

Proposed Roof Plan

Tony Rogers
Building Consultants
Address: 40 Dawn Crescent, Upper Beeding
West Sussex, BN44 3WH
Telephone: 01903 815225 Fax: 01903 815225

Rev.	Date:	Revision Description:

Client: MR M Peart

Address: 5 Winterton Way
Shoreham-by-Sea
West Sussex
BN43

Project: Proposed Front Porch

Scale: 1:100

Date: March 2024

Drawing No: 08/389/02

Drawn By: AWR

Revision: