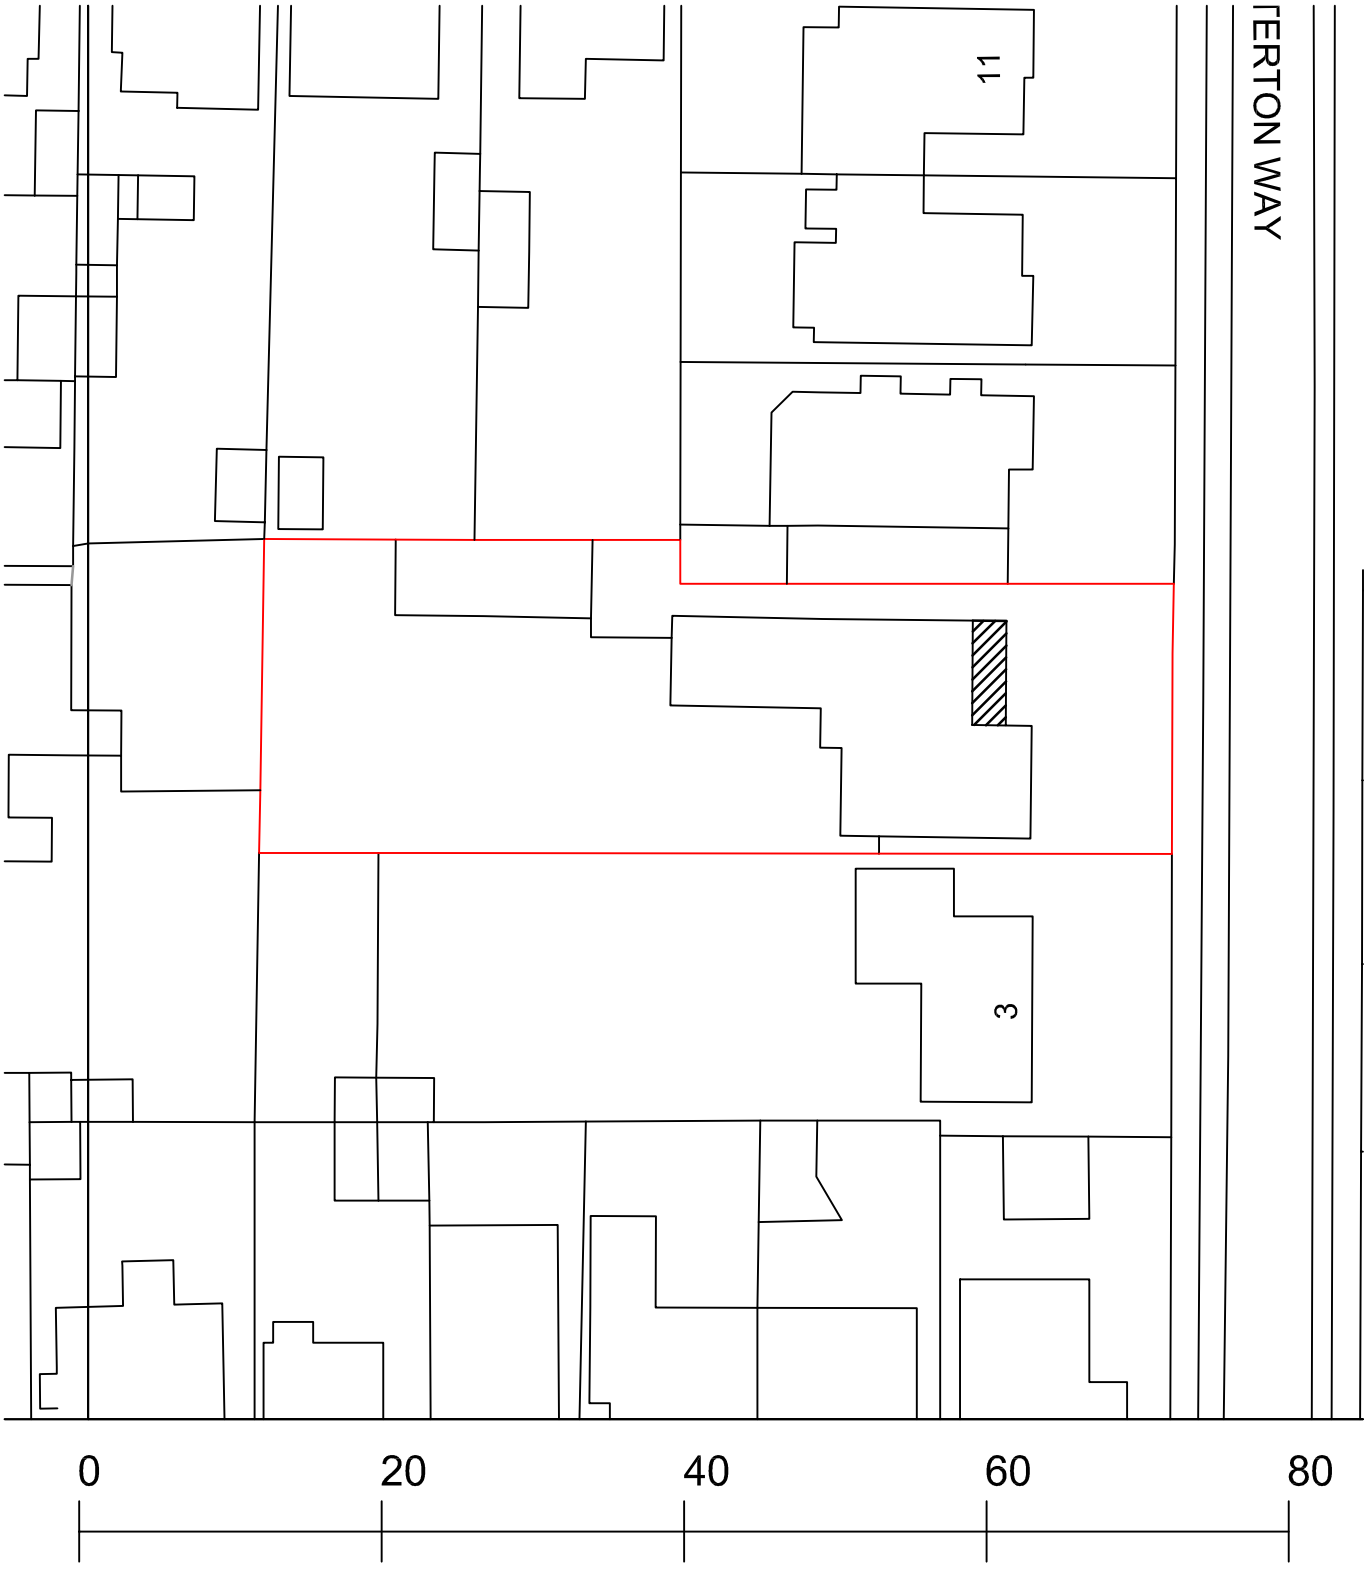

11
ERTON WAY
3
0
20
40
60
80
N
Metres
5 Winterton Way
Shoreham
Block Plan 1:500
A4 Paper