AMENDED

0745/15
Rec: 21/07/15

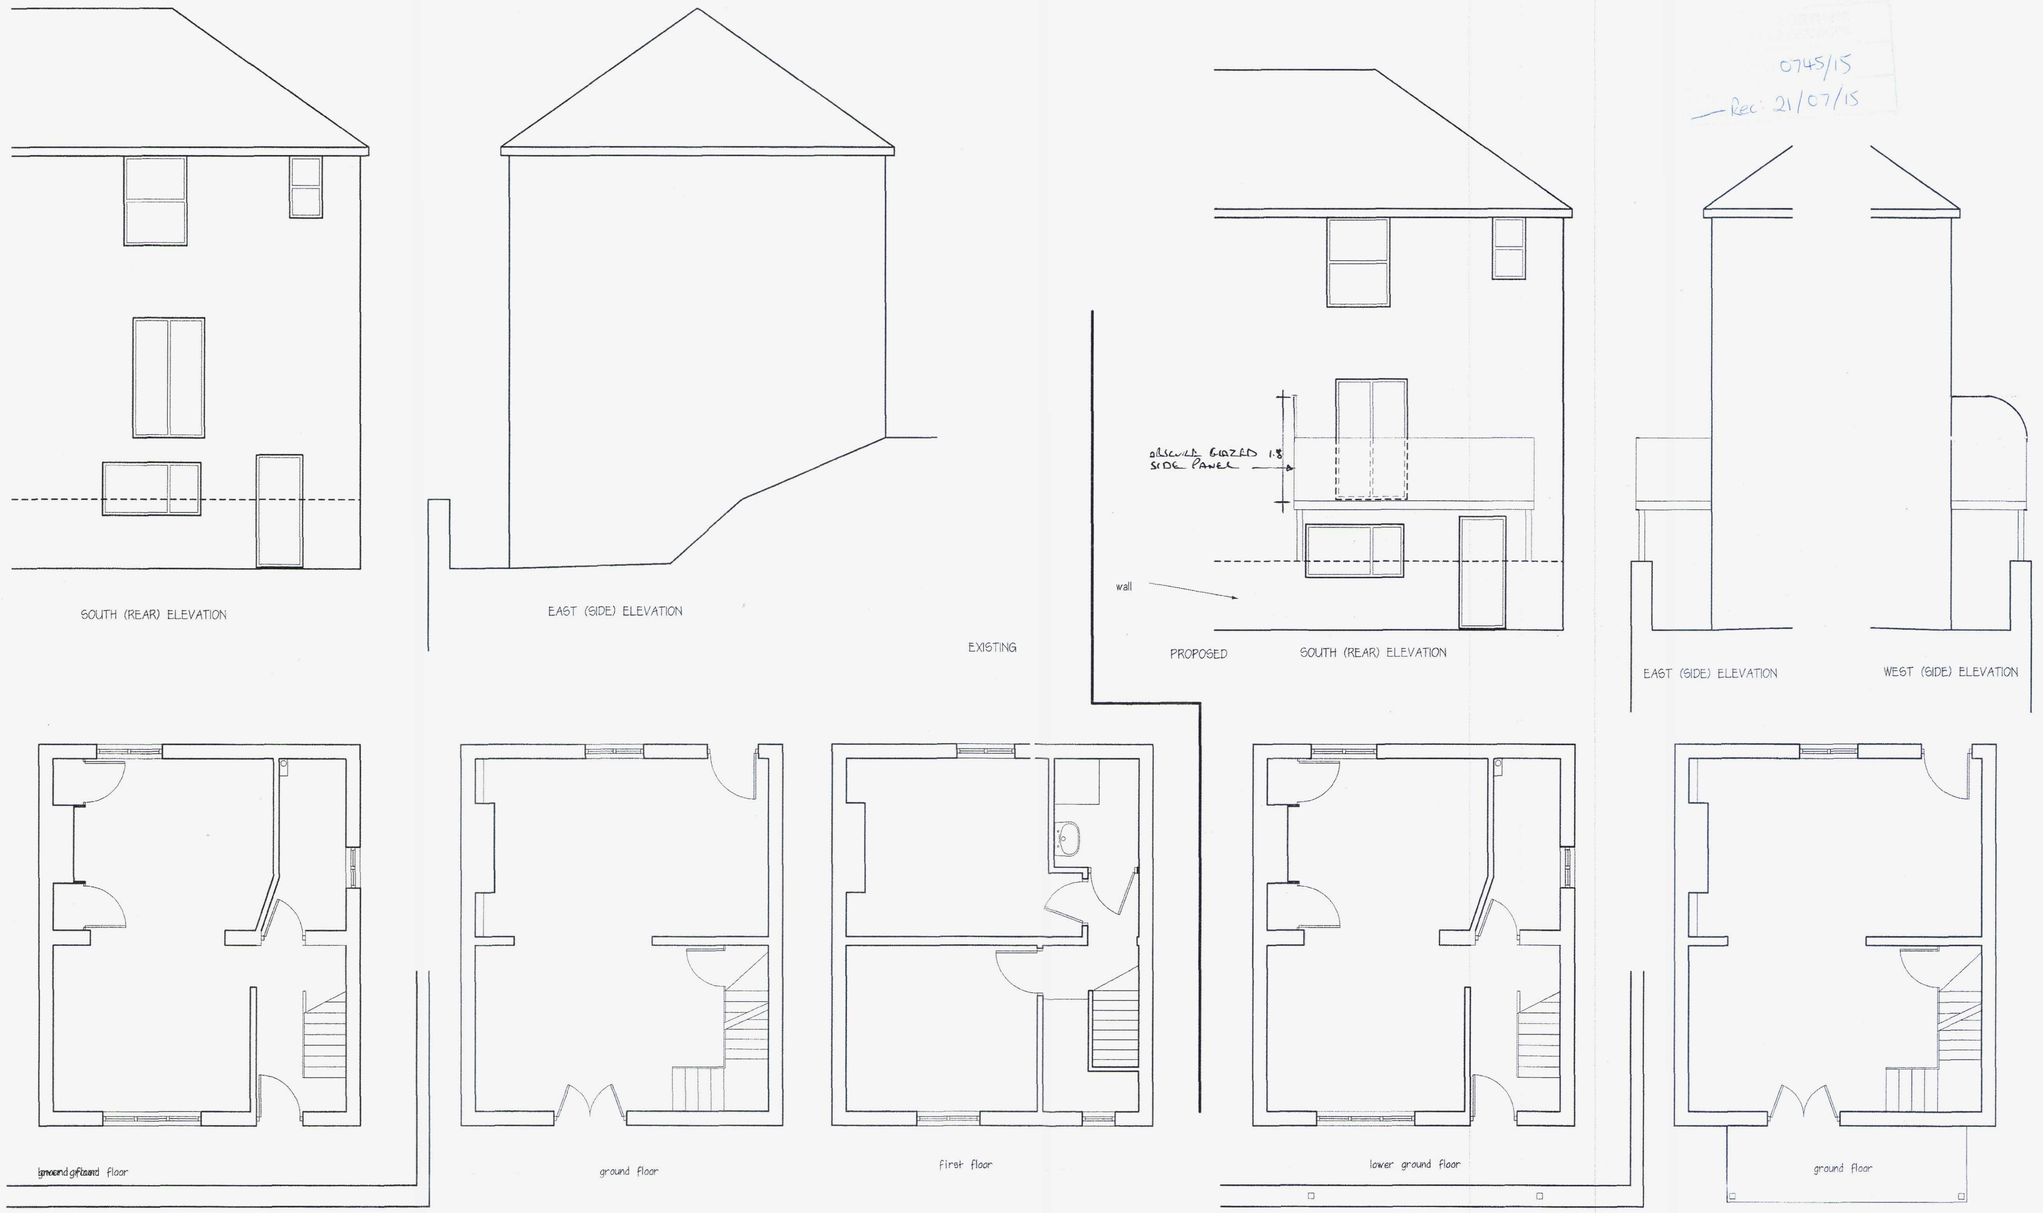

GALVANISED METAL FRAME WITH GLASS BALUSTRADE.

STEPHEN BROMLEY ASSOCIATES
5 WEST ST SHOREHAM BY SEA
WEST SUSSEX

PROPOSED BALCONY

AT SCALE 1-50

14 FISHERSGATE TERRACE HOVE

Drawing no 10350-1~~2~~13