A PROPOSED GARAGE CONVERSION AND SINGLE STOREY EXTENSION AT 17 EAST MEADWAY, SHOREHAM BEACH

March 2021
Drawing no:JB 430/ planning 03

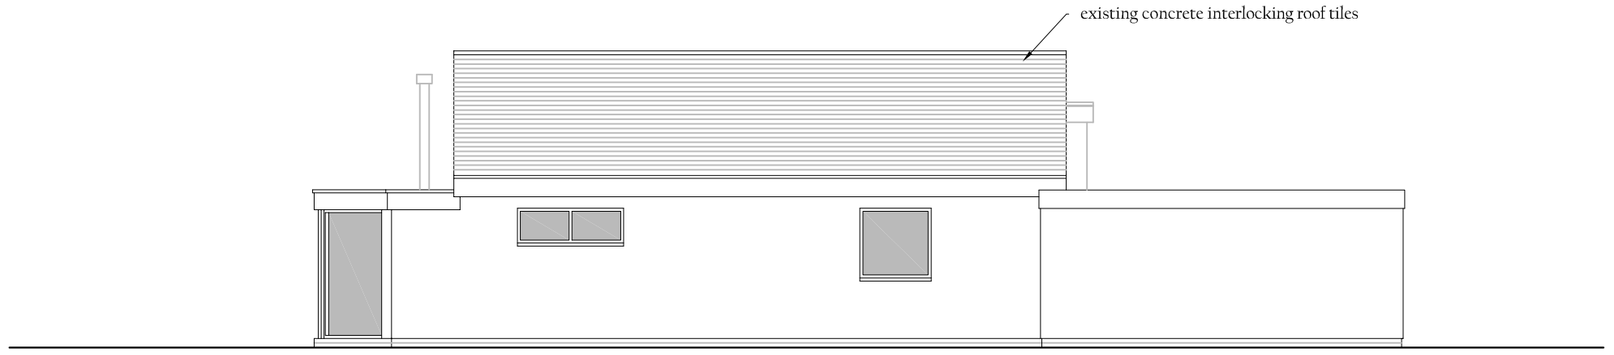

EXISTING EAST FACING SIDE ELEVATION 1:100

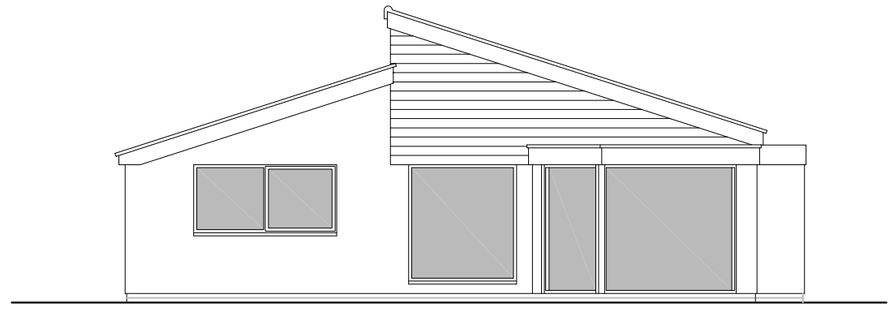

EXISTING SOUTH FACING REAR ELEVATION 1:100

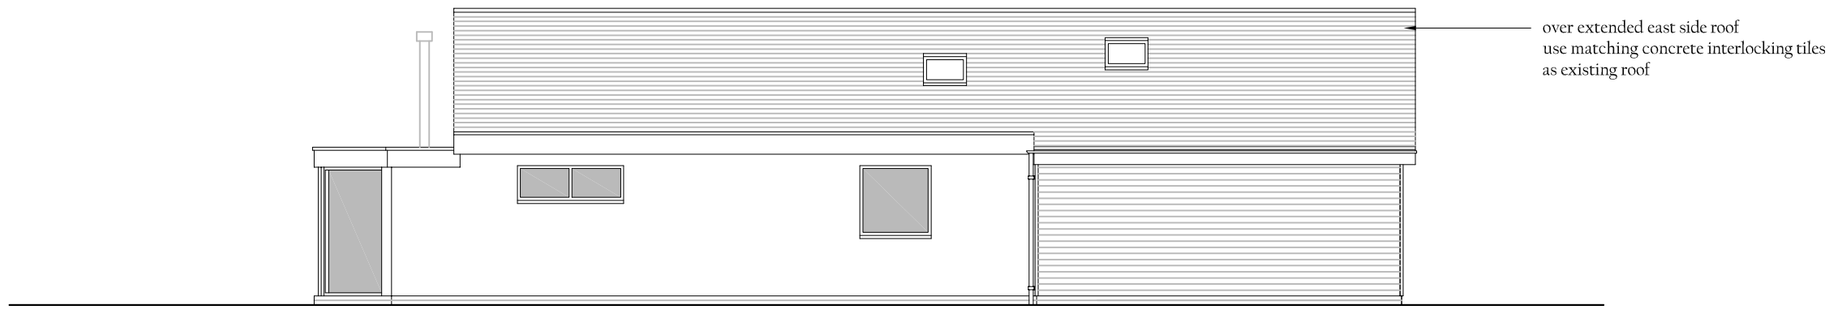

PROPOSED EAST FACING SIDE ELEVATION 1:100

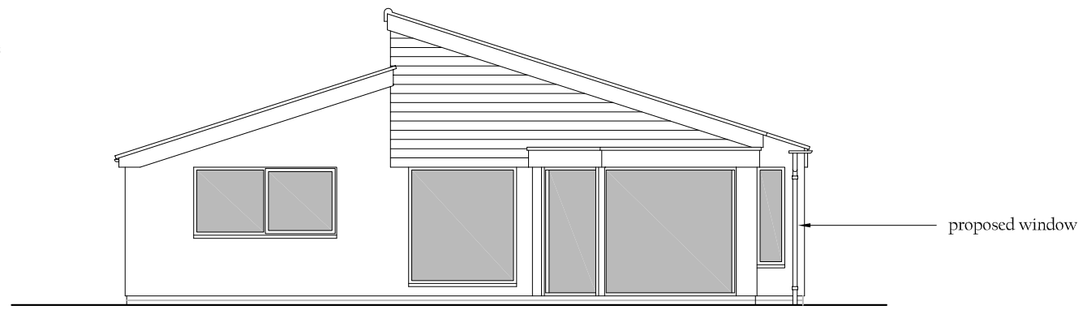

PROPOSED SOUTH FACING REAR ELEVATION 1:100

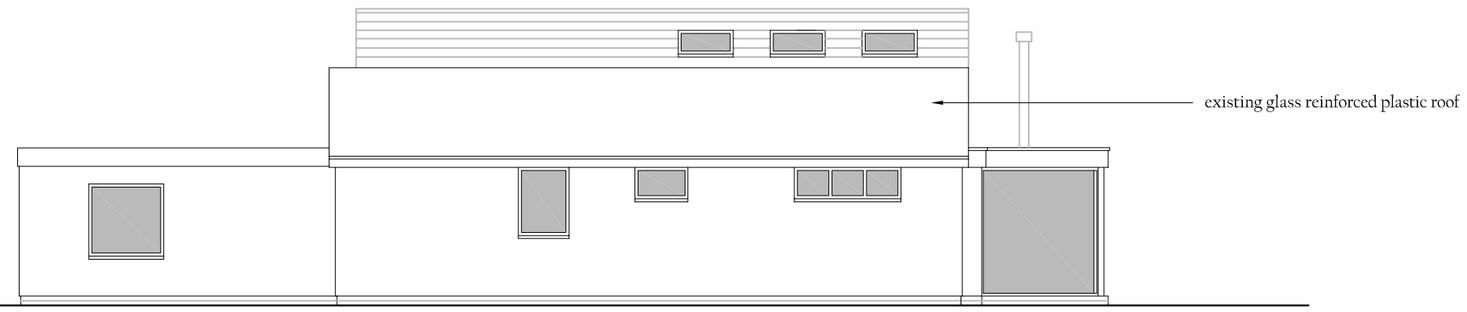

EXISTING WEST FACING SIDE ELEVATION 1:100

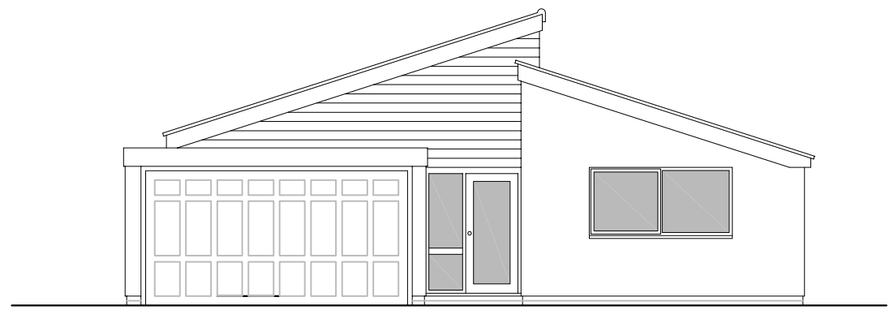

EXISTING NORTH FACING FRONT ELEVATION 1:100

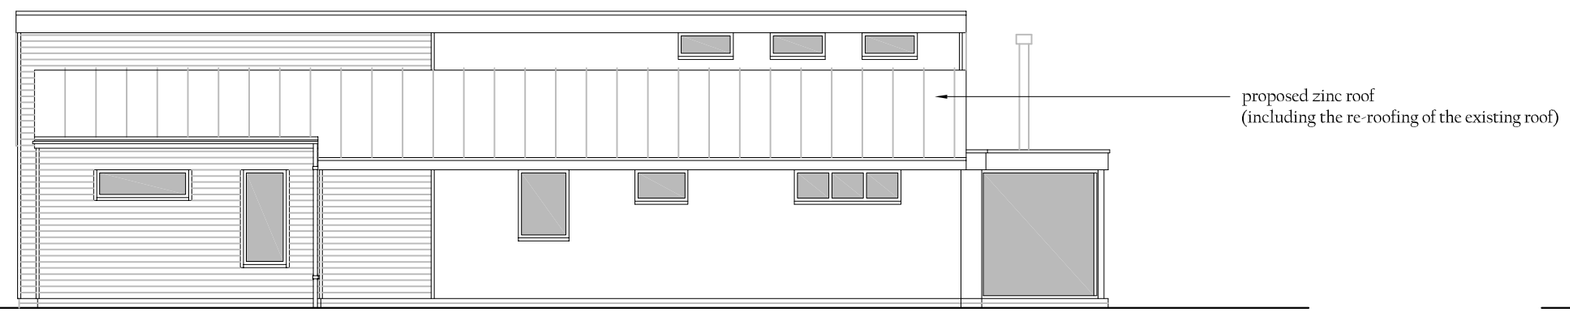

PROPOSED WEST FACING SIDE ELEVATION 1:100

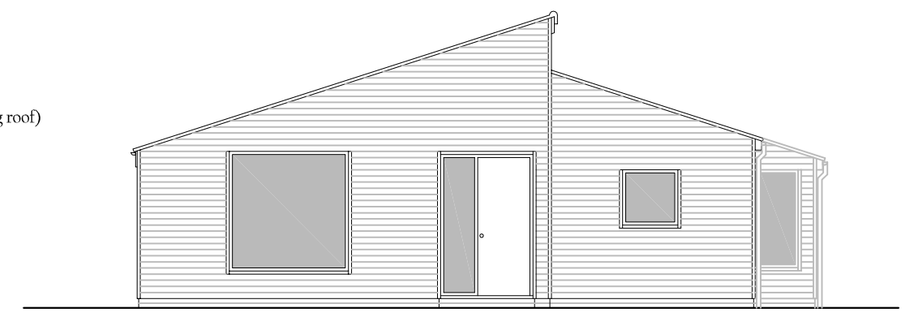

PROPOSED NORTH FACING FRONT ELEVATION 1:100

0 1 2 3 4 5
SCALE BAR 1:100

JAMES BRECKELL : ARCHITECT : ARB : RIBA
Adur Business Centre, Little high Street, Shoreham by Sea, BN43 5EG, Tel 01273 467 621, Email: james@breckell.co.uk