
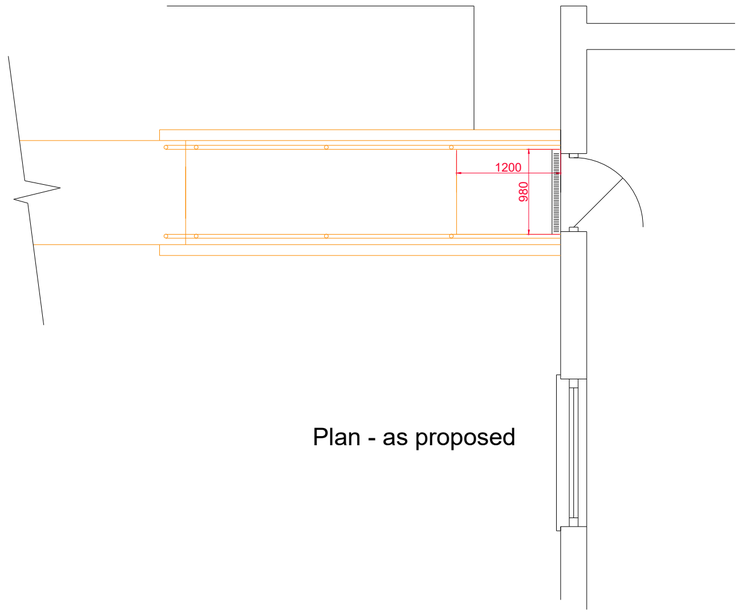


Plan - as proposed

existing paving

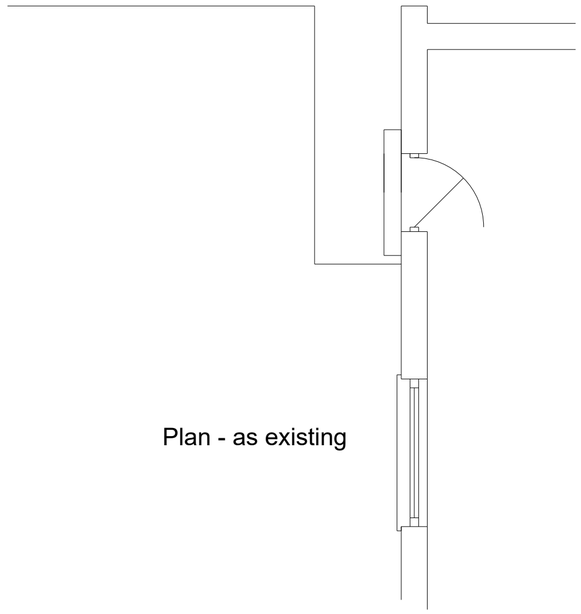

Plan - as existing

Scale 1:100

Scale in Metres

0 1 2 3 4 5 10



© Crown Copyright and database right (2022). Ordnance Survey 1000024321 & 100018824

Notes:

1. Do not scale from this drawing, except for Planning.
2. All dimensions are in millimetres / metres unless stated otherwise.

Rev	Description	By	Date
.	.	.	.

AMENDMENTS

Drawing Status:

FOR INFORMATION

ADUR & WORTHING
COUNCILS

Adur & Worthing HIA

Portland House, Richmond Rd.
WORTHING BN11 1HS
www.adur-worthing.gov.uk
home.improvement@adur-worthing.gov.uk

Property Title:

35 Maybridge Crescent, Worthing BN12 6HG

Drawing Title:

Plan View

Scale @ A2:	Date:	
1:100	**05-06-2024**	
UPRN: **N/A**	Drawn By: **MSP**	Checked By: **N/A**
Drawing No: **035/MAY/002**		Rev: **-**