THIS DRAWING IS THE PROPERTY OF STEPHEN BROMLEY ASSOCIATES AND MUST NOT BE REPRODUCED IN PART OR IN WHOLE OR USED FOR THE EXECUTION OF WORKS WITHOUT THEIR PERMISSION.DO NOT SCALE. ALL DIMENSIONS TO BE CHECKED ON SITE PRIOR TO COMMENCEMENT OF ANY CONSTRUCTION WORKS AND STEPHEN BROMLEY ASSOCIATES NOTIFIED OF ANY DISCREPANCIES.

0 1 2 3 4 5 6 7 8 9 10m

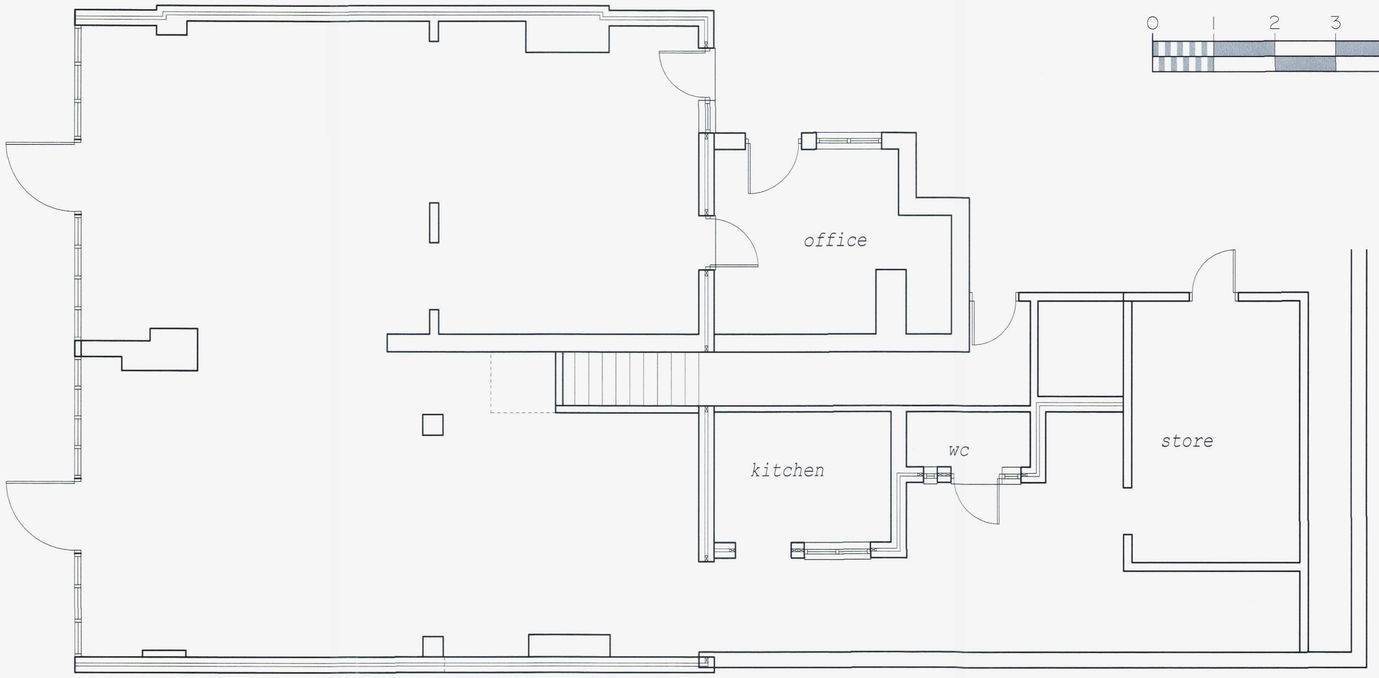

EXISTING

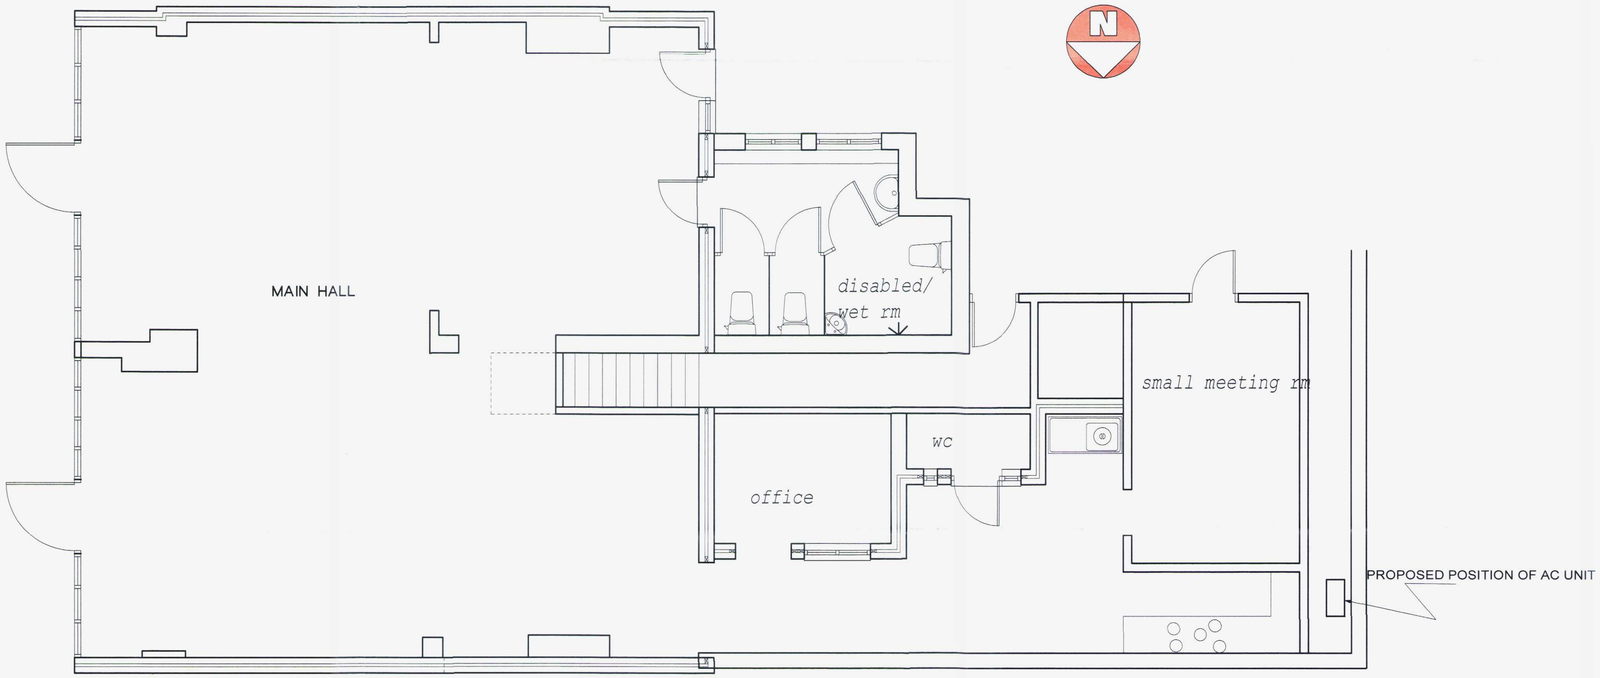

PROPOSED

STEPHEN BROMLEY ASSOCIATES
5 WEST ST SHOREHAM BY SEA
WEST SUSSEX

PROPOSED CHANGE OF USE
A1 TO D1

AT SCALE 1-50

378-380 BRIGHTON RD
SHOREHAM BY SEA

A1

Drawing no 10305-1A

0532/14
RECD 28 AUG 2014