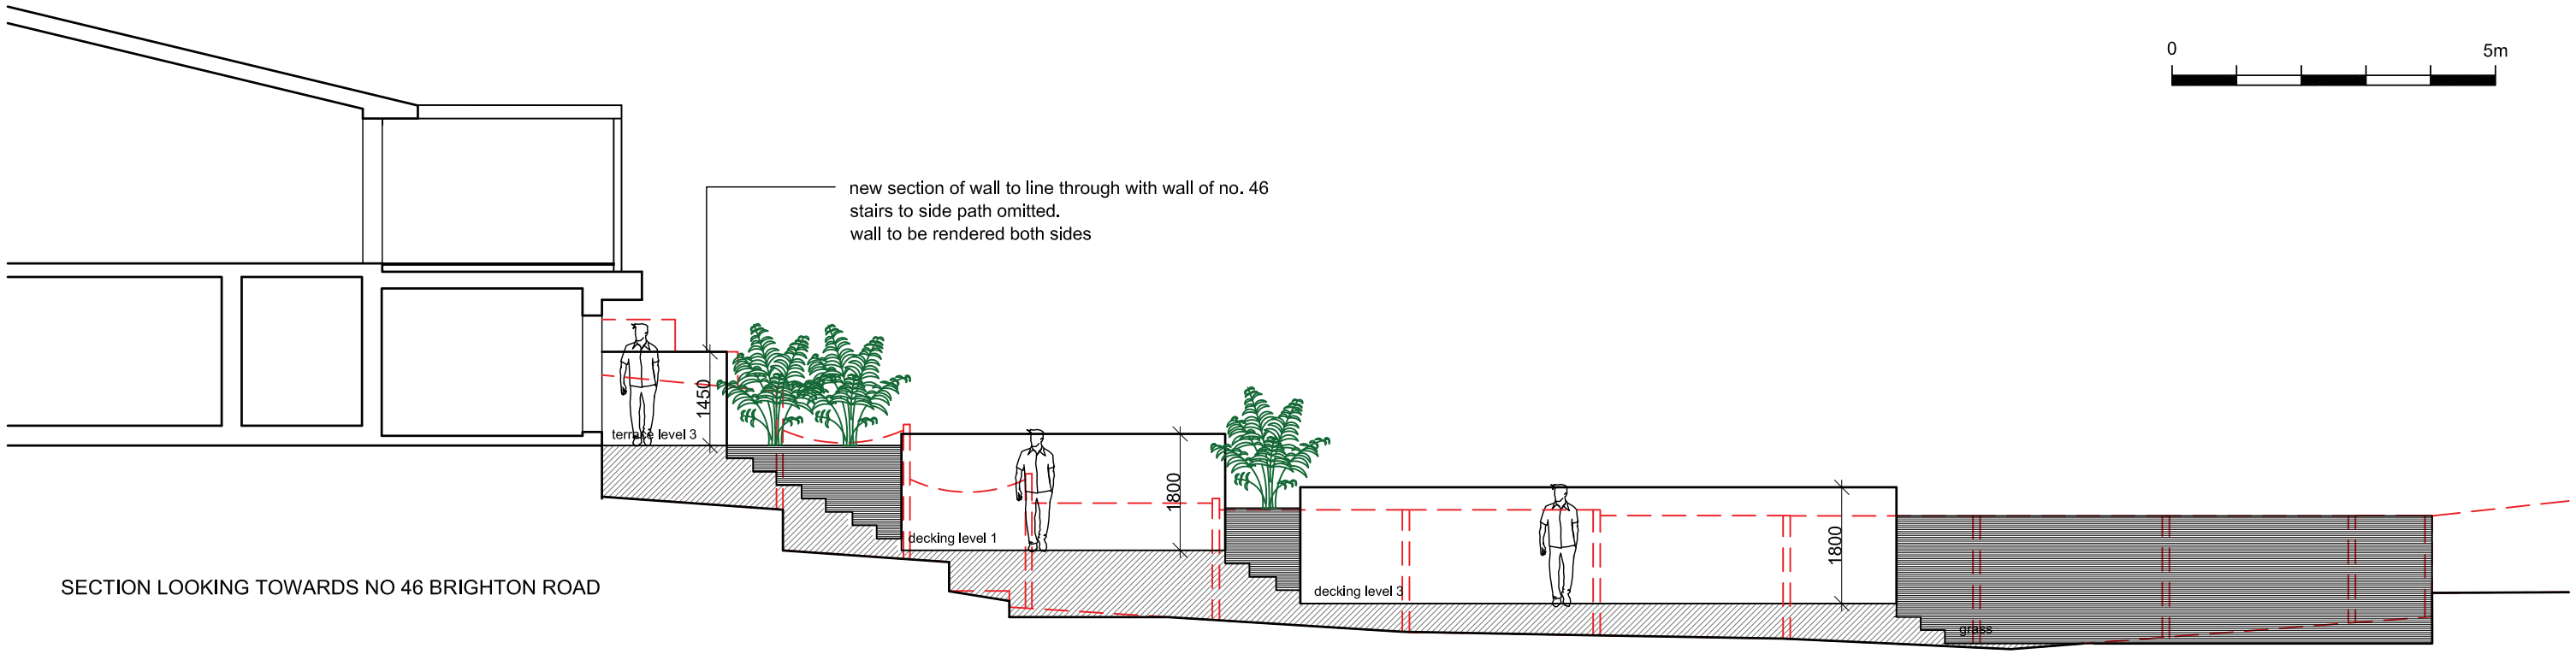

SECTION LOOKING TOWARDS NO 46 BRIGHTON ROAD

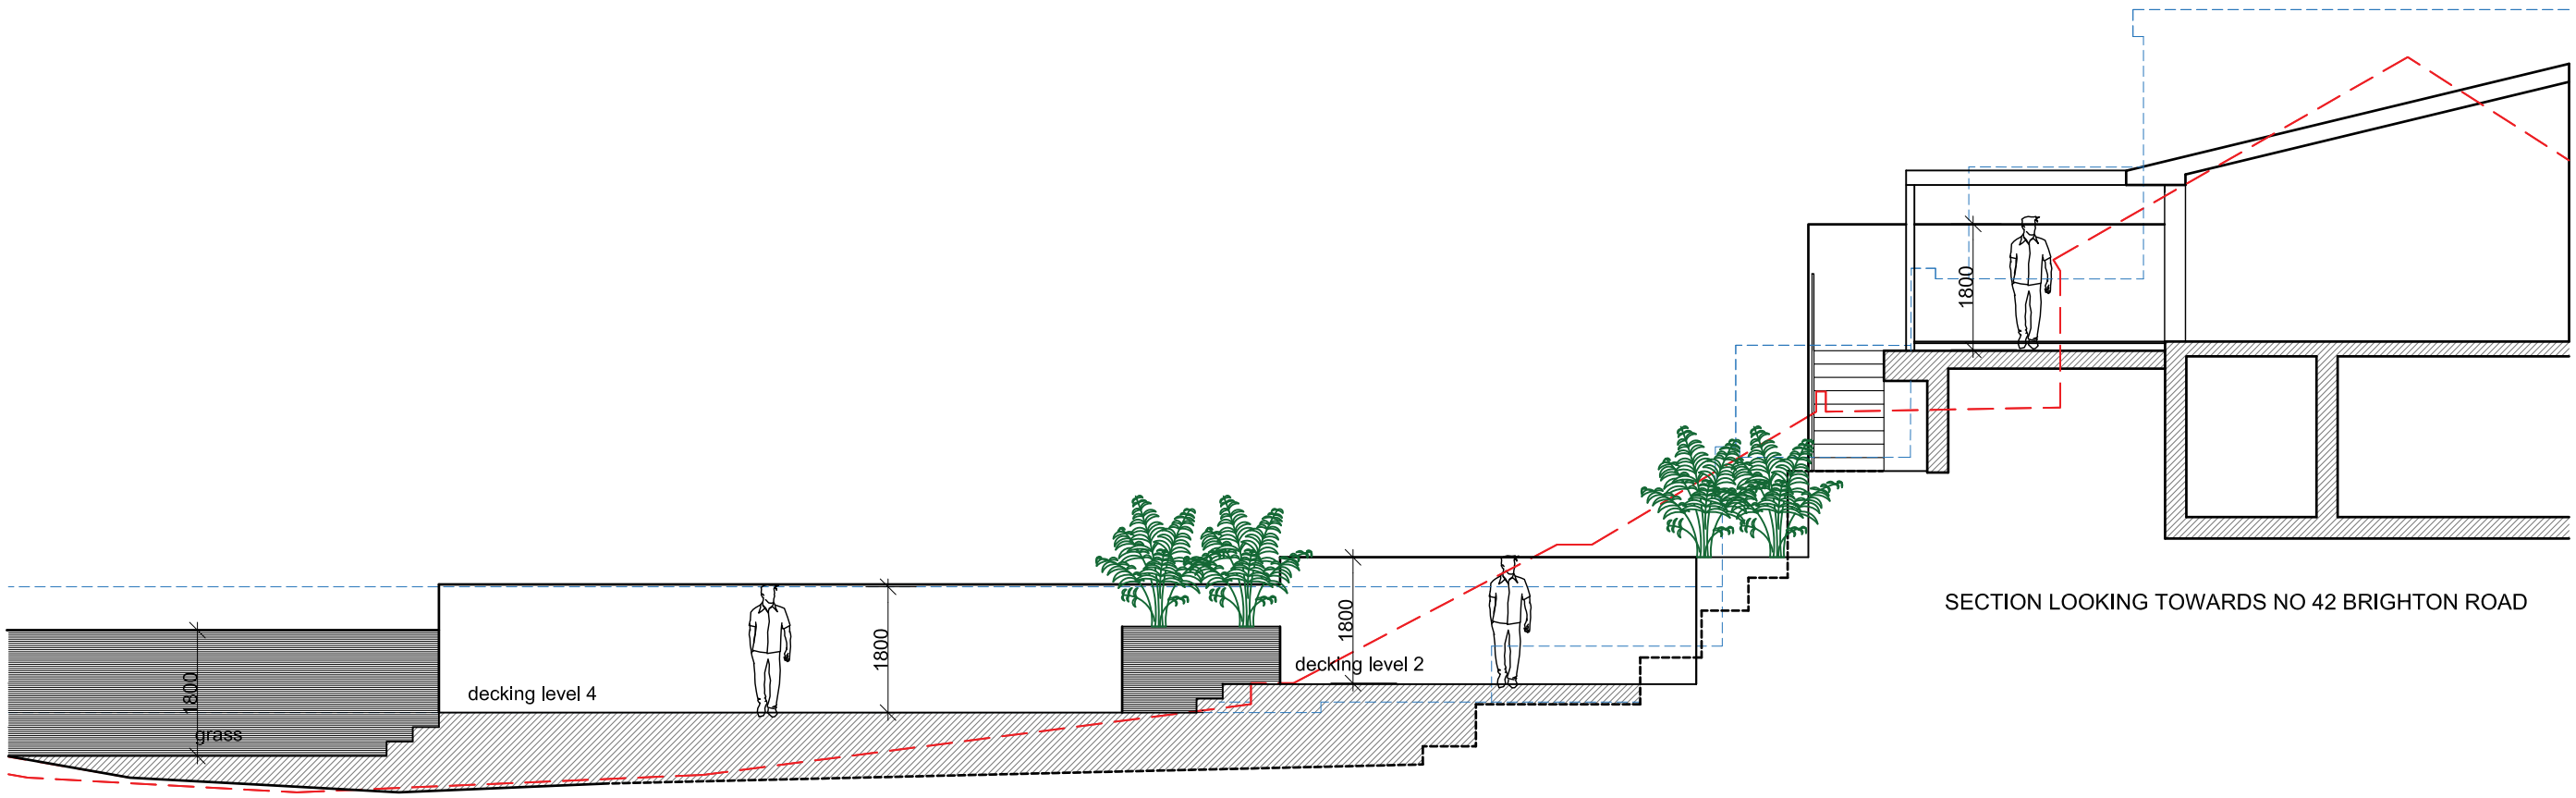

SECTION LOOKING TOWARDS NO 42 BRIGHTON ROAD

Client
D.IRESON & M.KAMIS

Job Title
44 BRIGHTON ROAD
LANCING
BN15 8ET

Drawing Title
PROPOSED GARDEN SECTIONS

Drawing Status
FOR PLANNING

Drawn By

Checked By
LT

Scale
1:100 @ A3

Date
APR 2021

Drawing No.
2760 - 09

Rev.
D

Revisions

Rev.	Date.	Description
A	01.06.21	REVISED GARDEN WALL SETTING OUT
B	18.06.21	REVISED GARDEN WALL SETTING OUT
C	22.04.22	ADDITIONAL GARDEN WALL ADDED AND STEPS REMOVED
D	13.05.22	HEIGHT AND FINISH OF NEW WALL ADDED

All site dimensions and levels to be verified by contractors and subcontractors on site prior to manufacture
Do not Scale from this drawing
To be read In conjunction with all other drawings and contract documentation
Contractor to refer to all relevant consultants and engineers drawings throughout the course of the works All works to comply to local authority requirements
Any errors, dimensional discrepancies or omissions to be reported to Inature prior to manufacture
Drawing is for design intent only

inature
architecture & design

www.inature.co.uk
T. 0207 223 8100
T. 01273 710 056

© inature