
SKETCH PLAN 1 CHURCH LANE, SOUTHWICK

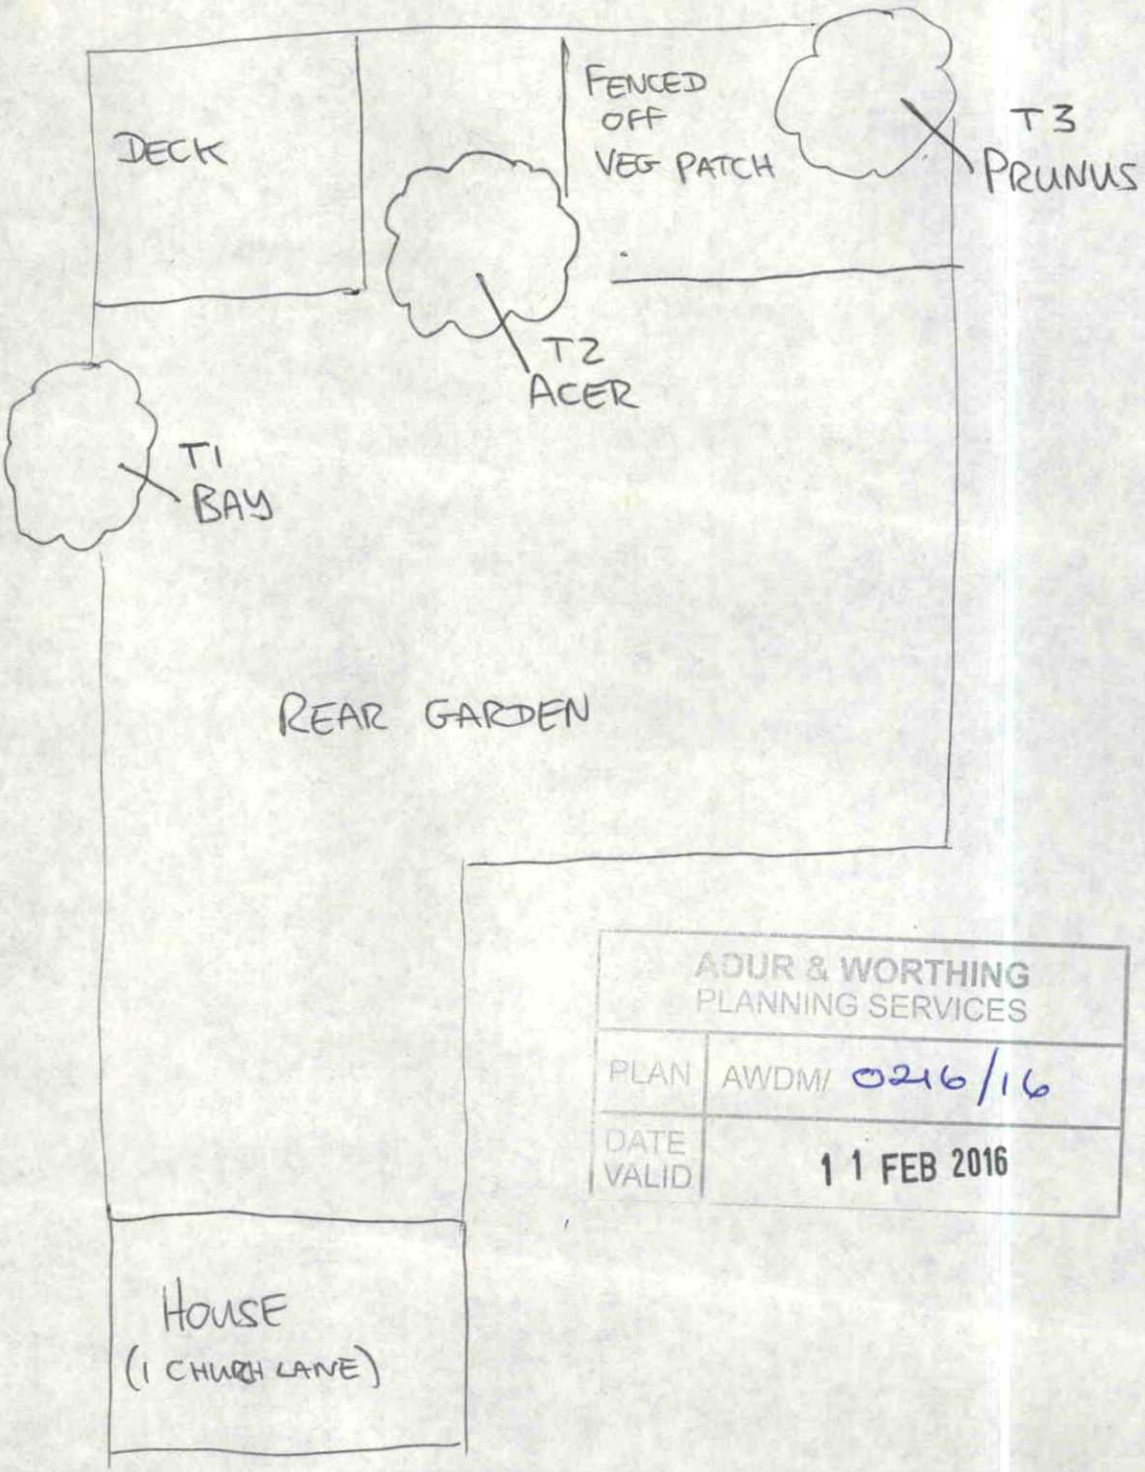

ADUR & WORTHING PLANNING SERVICES
PLAN AWDM/ 0216/16
DATE VALID 11 FEB 2016