
The property owner is required to serve a party structure notice on the adjoining owner as required by The Party Wall etc Act 1996.

Plan 1 of 3

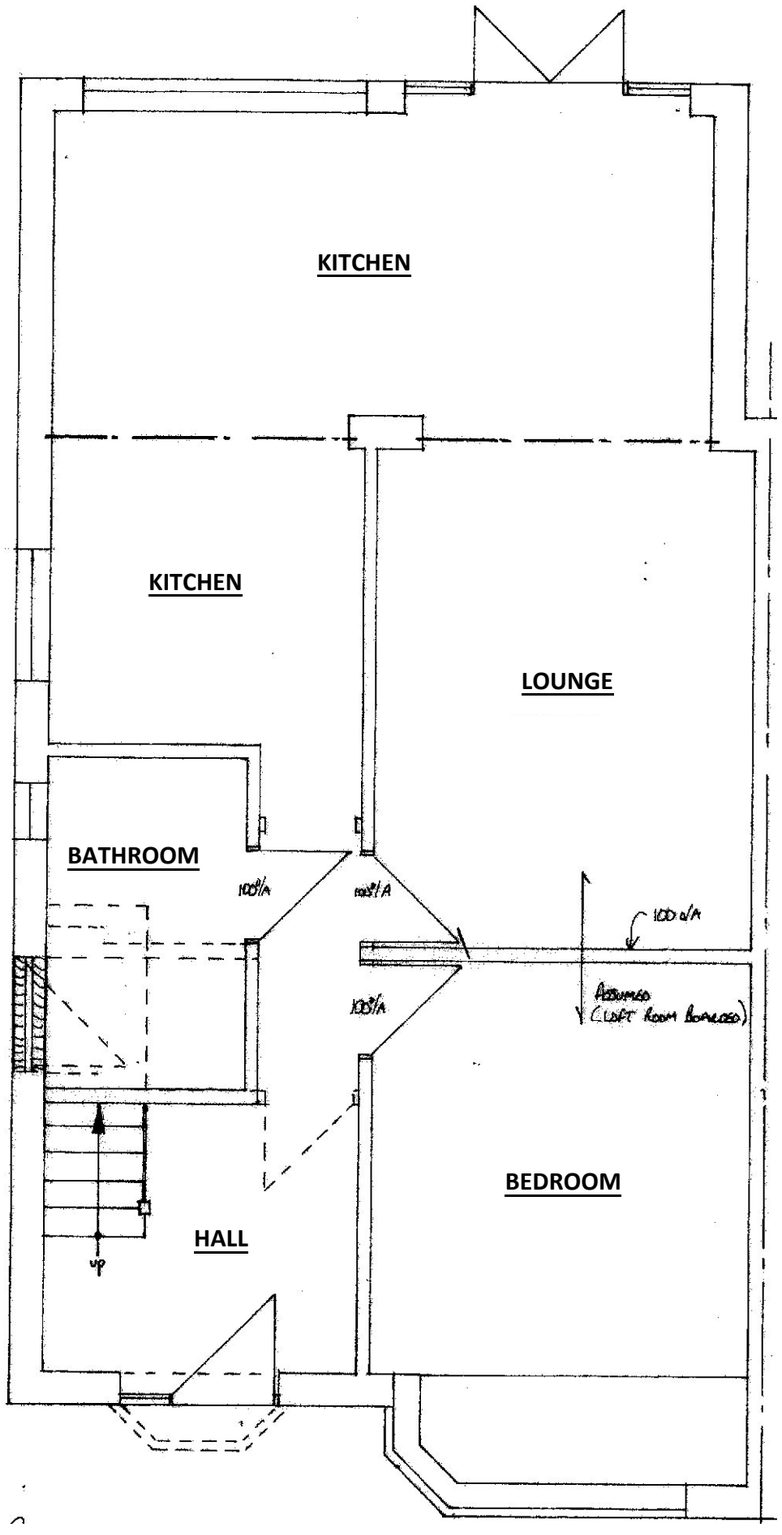

NORTH

EXISTING & PROPOSED GROUND FLOOR 1:50

1:50 @ A3

1:1250 1:500 1:100

A3

CLIENT: Mr & Mrs Goddard

DATE: 15.01.2021

DRWG No: BSB/20/805/1

LOFT CONVERSION

43 KINGSTON CLOSE, SHOREHAM

S.Barrett C.Build E, CABE

cabe chartered association of building engineers

Architectural, Structural & Party Wall Services.

bsbpartywalls@yahoo.co.uk

07974 715009