

The property owner is required to serve a party structure notice on the adjoining owner as required by The Party Wall etc Act 1996.

Plan 2 of 3

NORTH

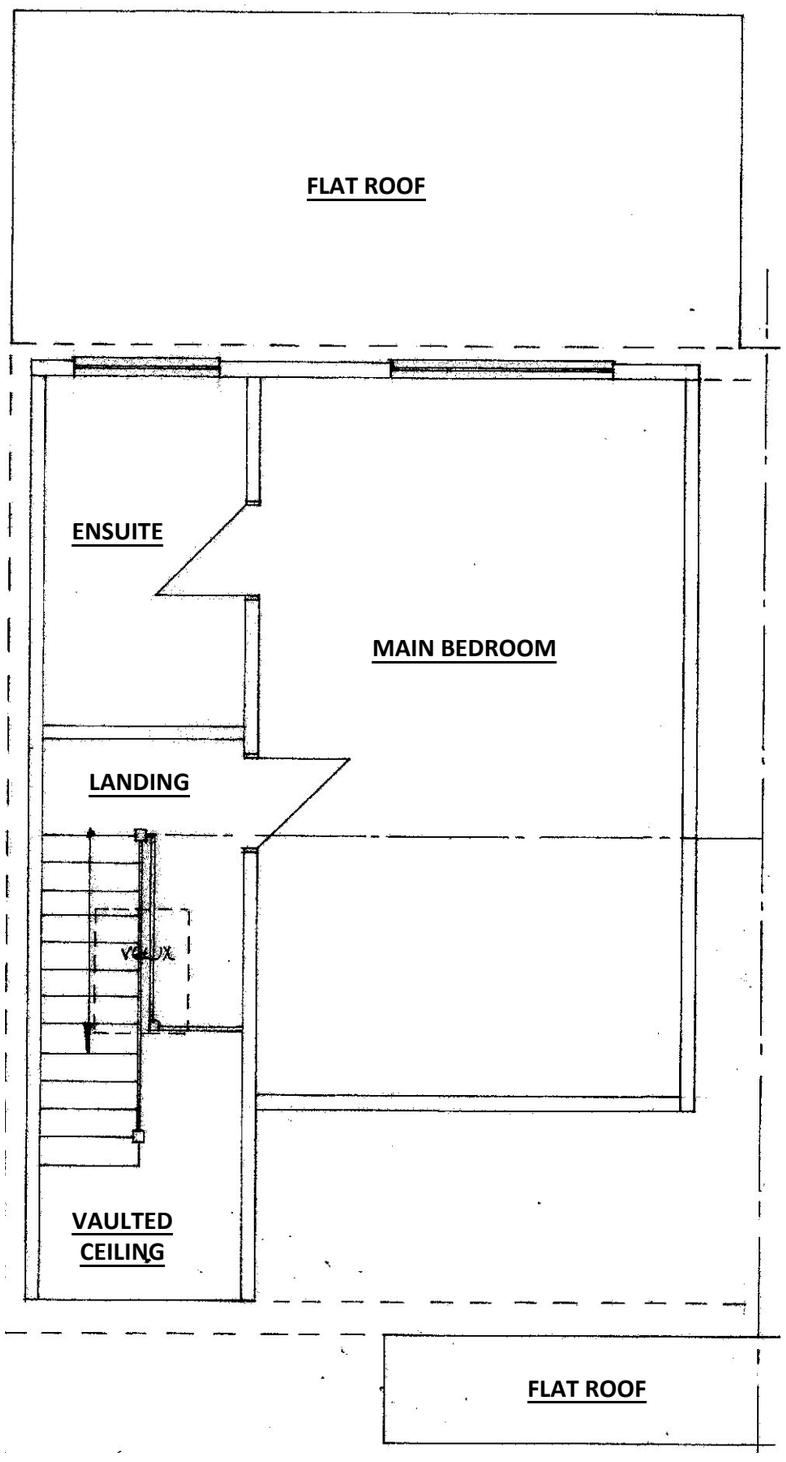

EXISTING FIRST FLOOR PLAN 1:50

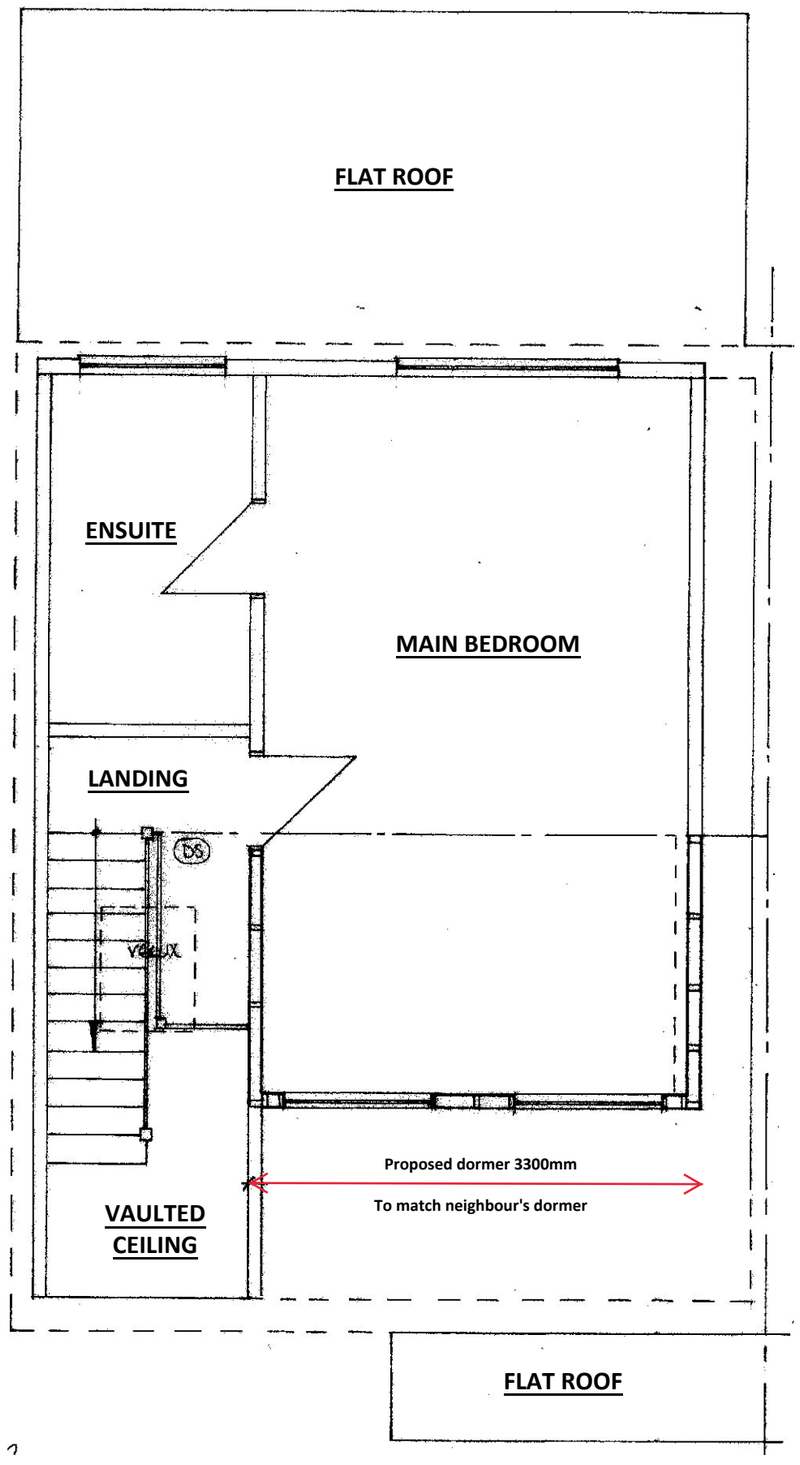

PROPOSED FIRST FLOOR PLAN 1:50

A3

CLIENT: Mr & Mrs Goddard

DATE: 15.01.2021

DRWG No: BSB/20/805/2

LOFT CONVERSION

43 KINGSTONE CLOSE, SHOREHAM

1:50 @ A3

1:1250 1:500 1:100

S.Barrett C.Build E, CABE
cabe chartered association of building engineers
Architectural, Structural & Party Wall Services.
bsbpartywalls@yahoo.co.uk
07974 715009