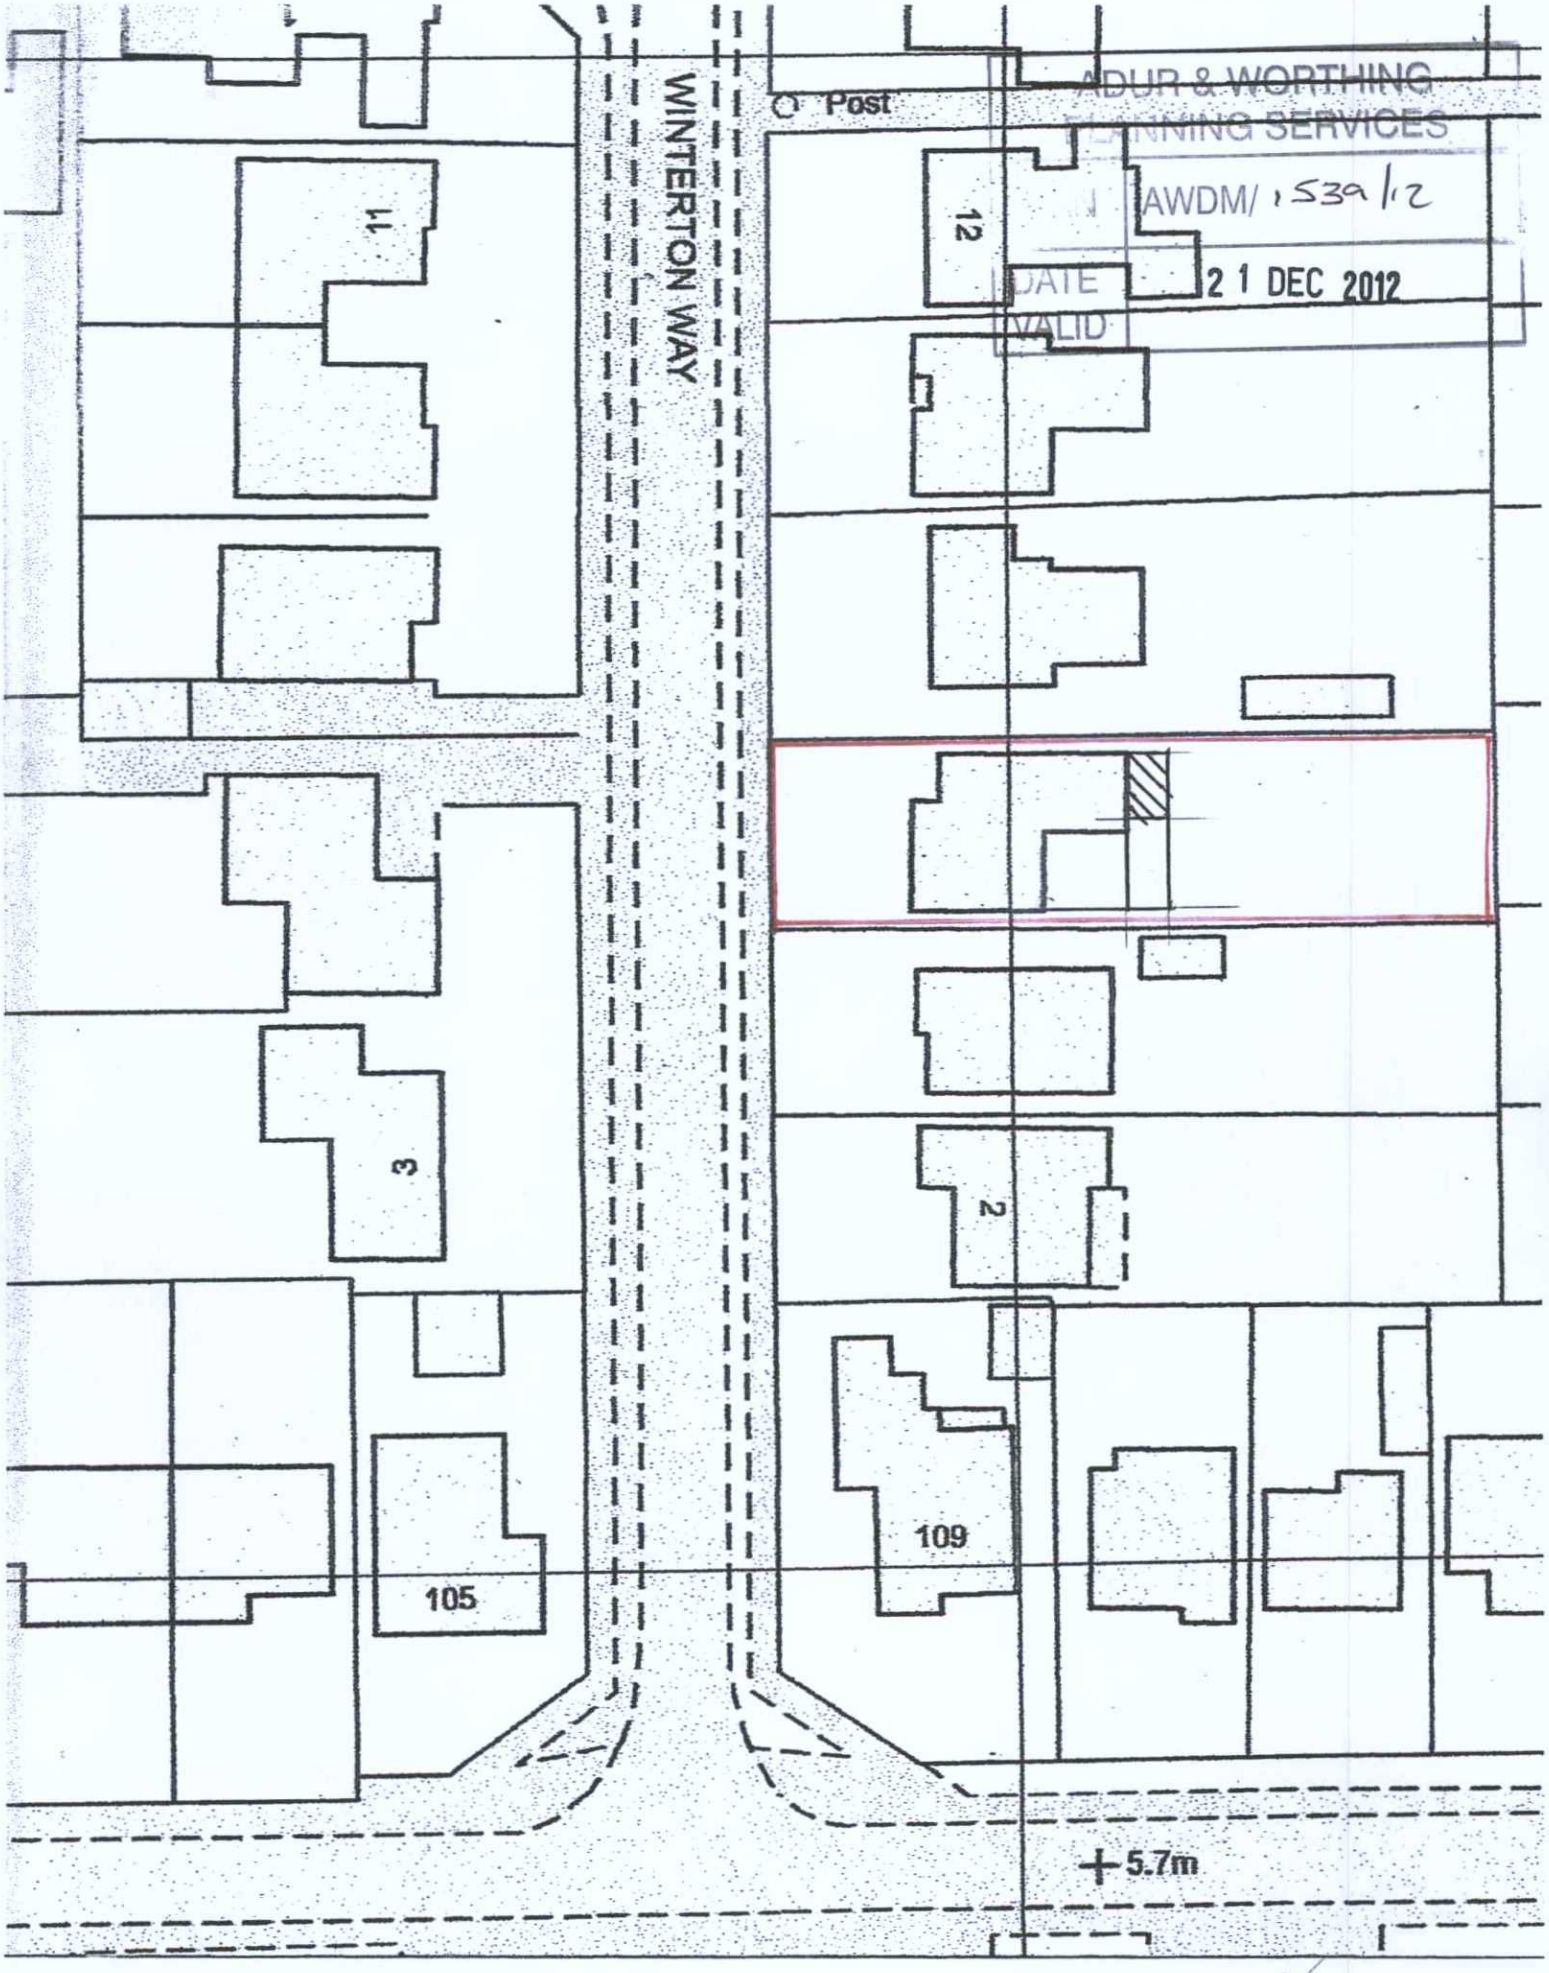

ADUR & WORTHING
PLANNING SERVICES
AWDM/1539/12
DATE
VALID
21 DEC 2012

6 WINTERTON WAY, SHOREHAM
BLOCK PLAN (1:500)