PLAN 1539/12
DATE 21 DEC 2012

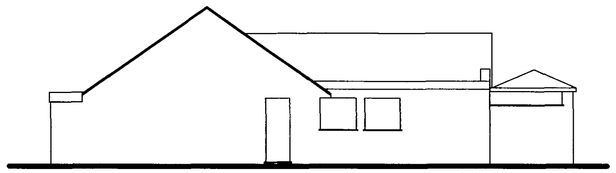

Existing Side Elevation

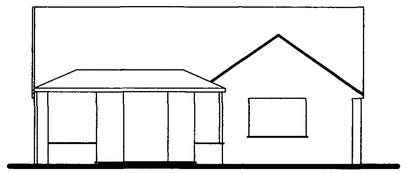

Existing Rear Elevation

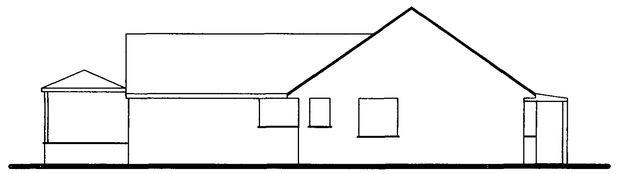

Existing Side Elevation

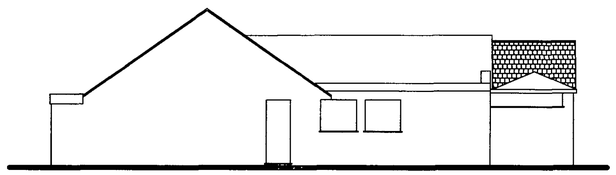

Existing Side Elevation



Existing Rear Elevation

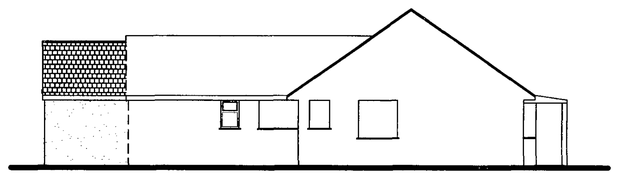

Existing Side Elevation

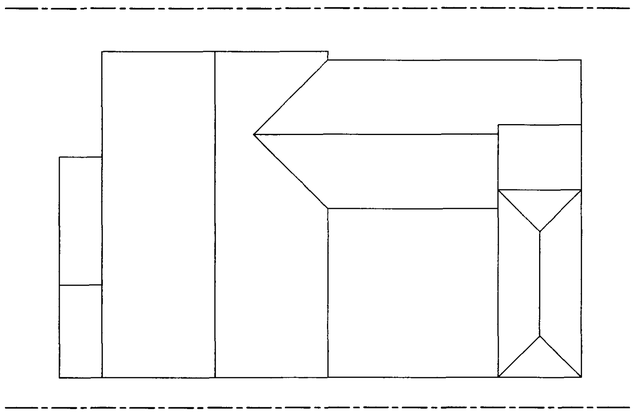

Proposed Roof Plan

Tony Rogers
Building Consultants
Address: 40 Dawn Crescent, Upper Beeding
West Sussex, BN44 3WH
Telephone: 01903 815225 Fax: 01903 815225

Rev.	Date:	Revision Description:

Client: Mr & Mrs Bowker

Address: 6 Winterton Way
Shoreham
West Sussex

Project: Proposed ground floor extension

Scale: 1:100
Paper Size A1

Date: December 2012

Drawing No: 12/799/02

Drawn By: AWR

Revision: