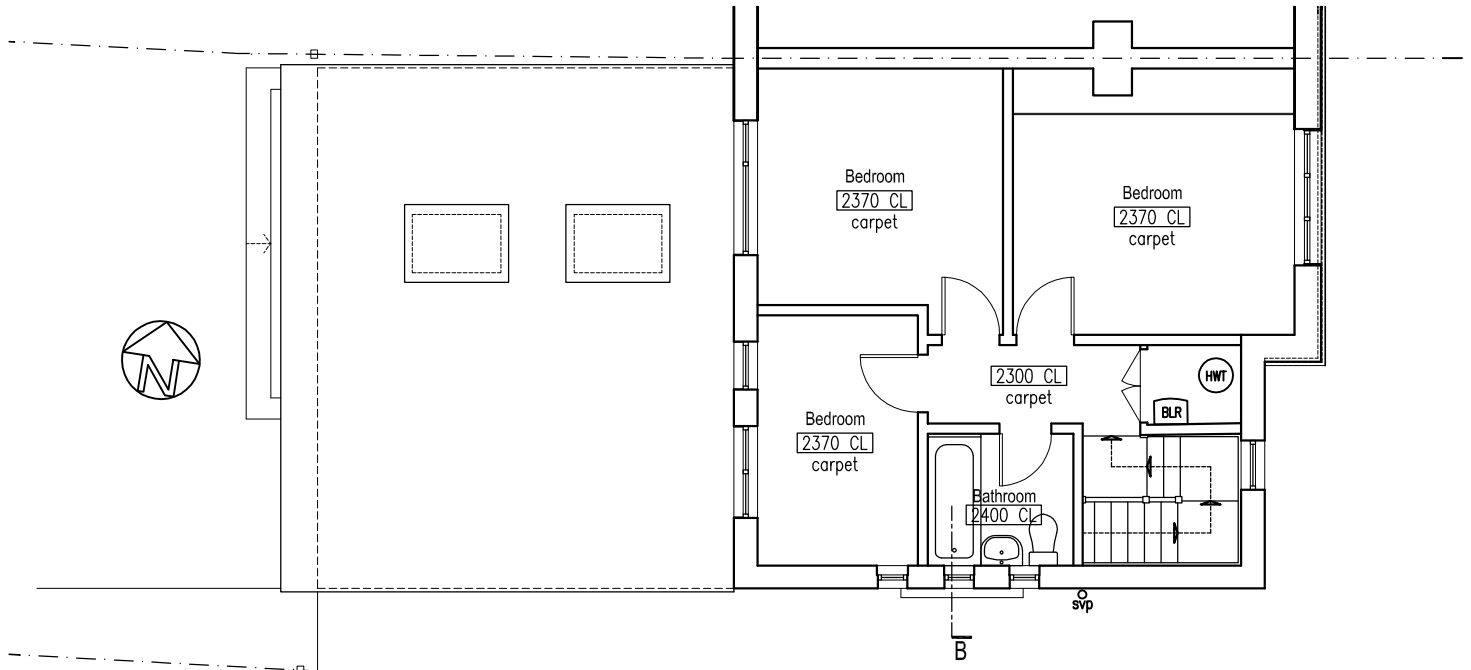

FIRST FLOOR PLAN

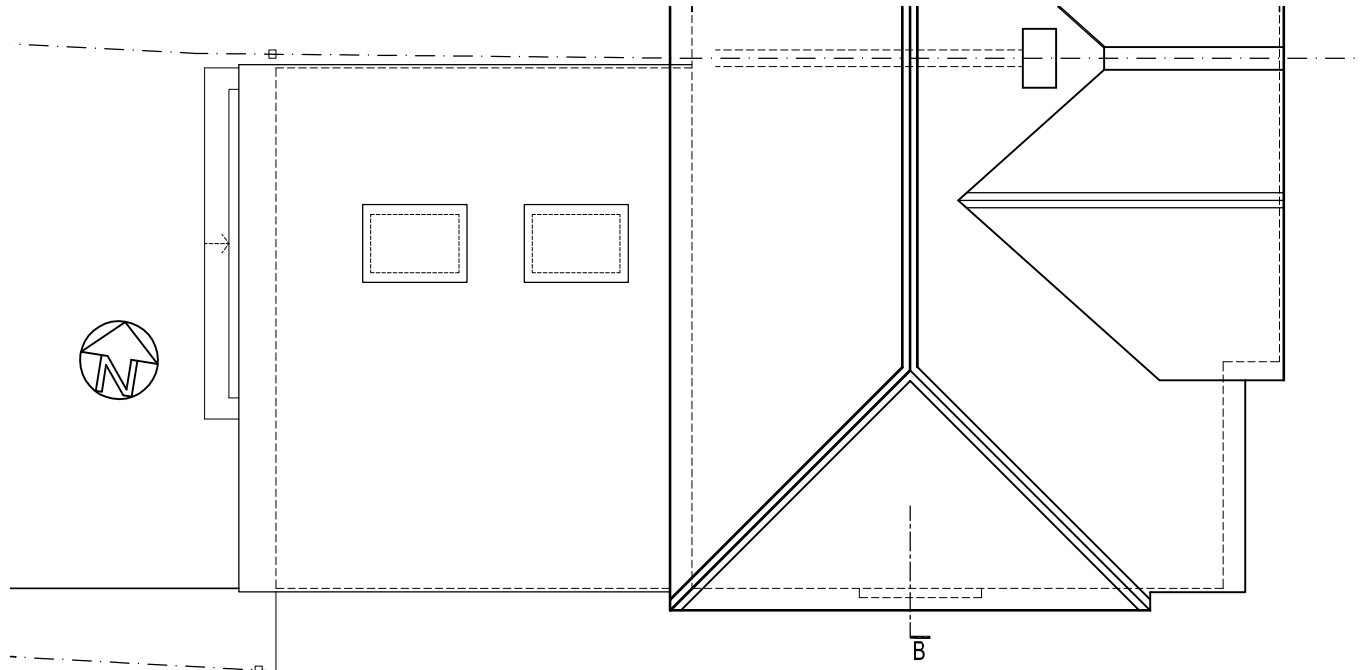

ROOF PLAN

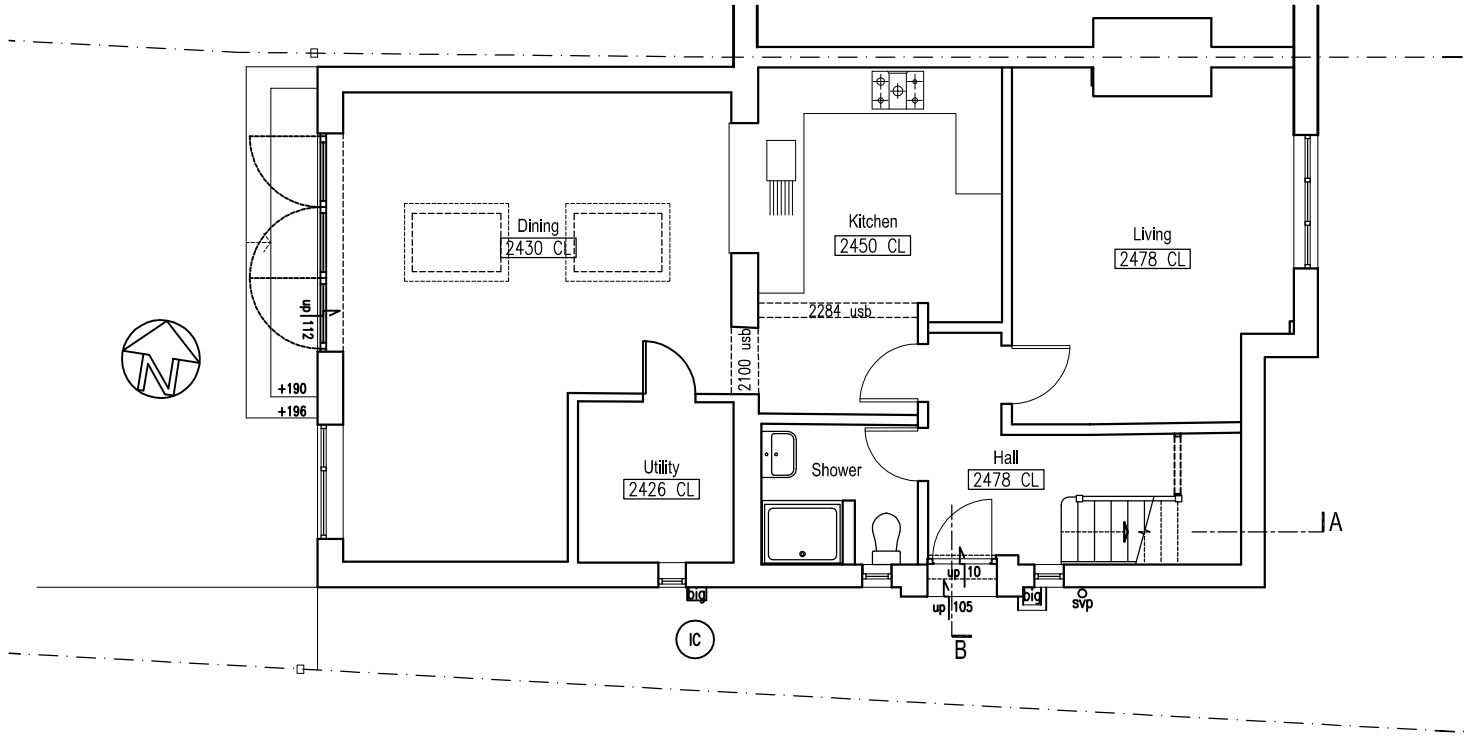

GROUND FLOOR PLAN

10 metres @ 1:100 on A3

1 metre @ 1:100 on A3

rev.	date

These drawings should be approved by Local Authority Building Control or other appropriate checking Authority prior to commencement of the work.

No dimensions to be scaled from this drawing.
All dimensions to be checked on site.
This drawing is copyright.

client
Annie Clarke

project
59 Downsway
Southwick

drawing
Existing Plans

scale 1:100@A3 date 04.10.2023

drawn BBB

9 Kenton Road
Hove, East Sussex
BN3 4PG
tel: 01273 298217
fax: 01273 298217
e-mail: info@clairehaigharchitects.co.uk

Claire Haigh
Associates Ltd

CH 1210 /002 rev.