
189 Upper Shoreham Road

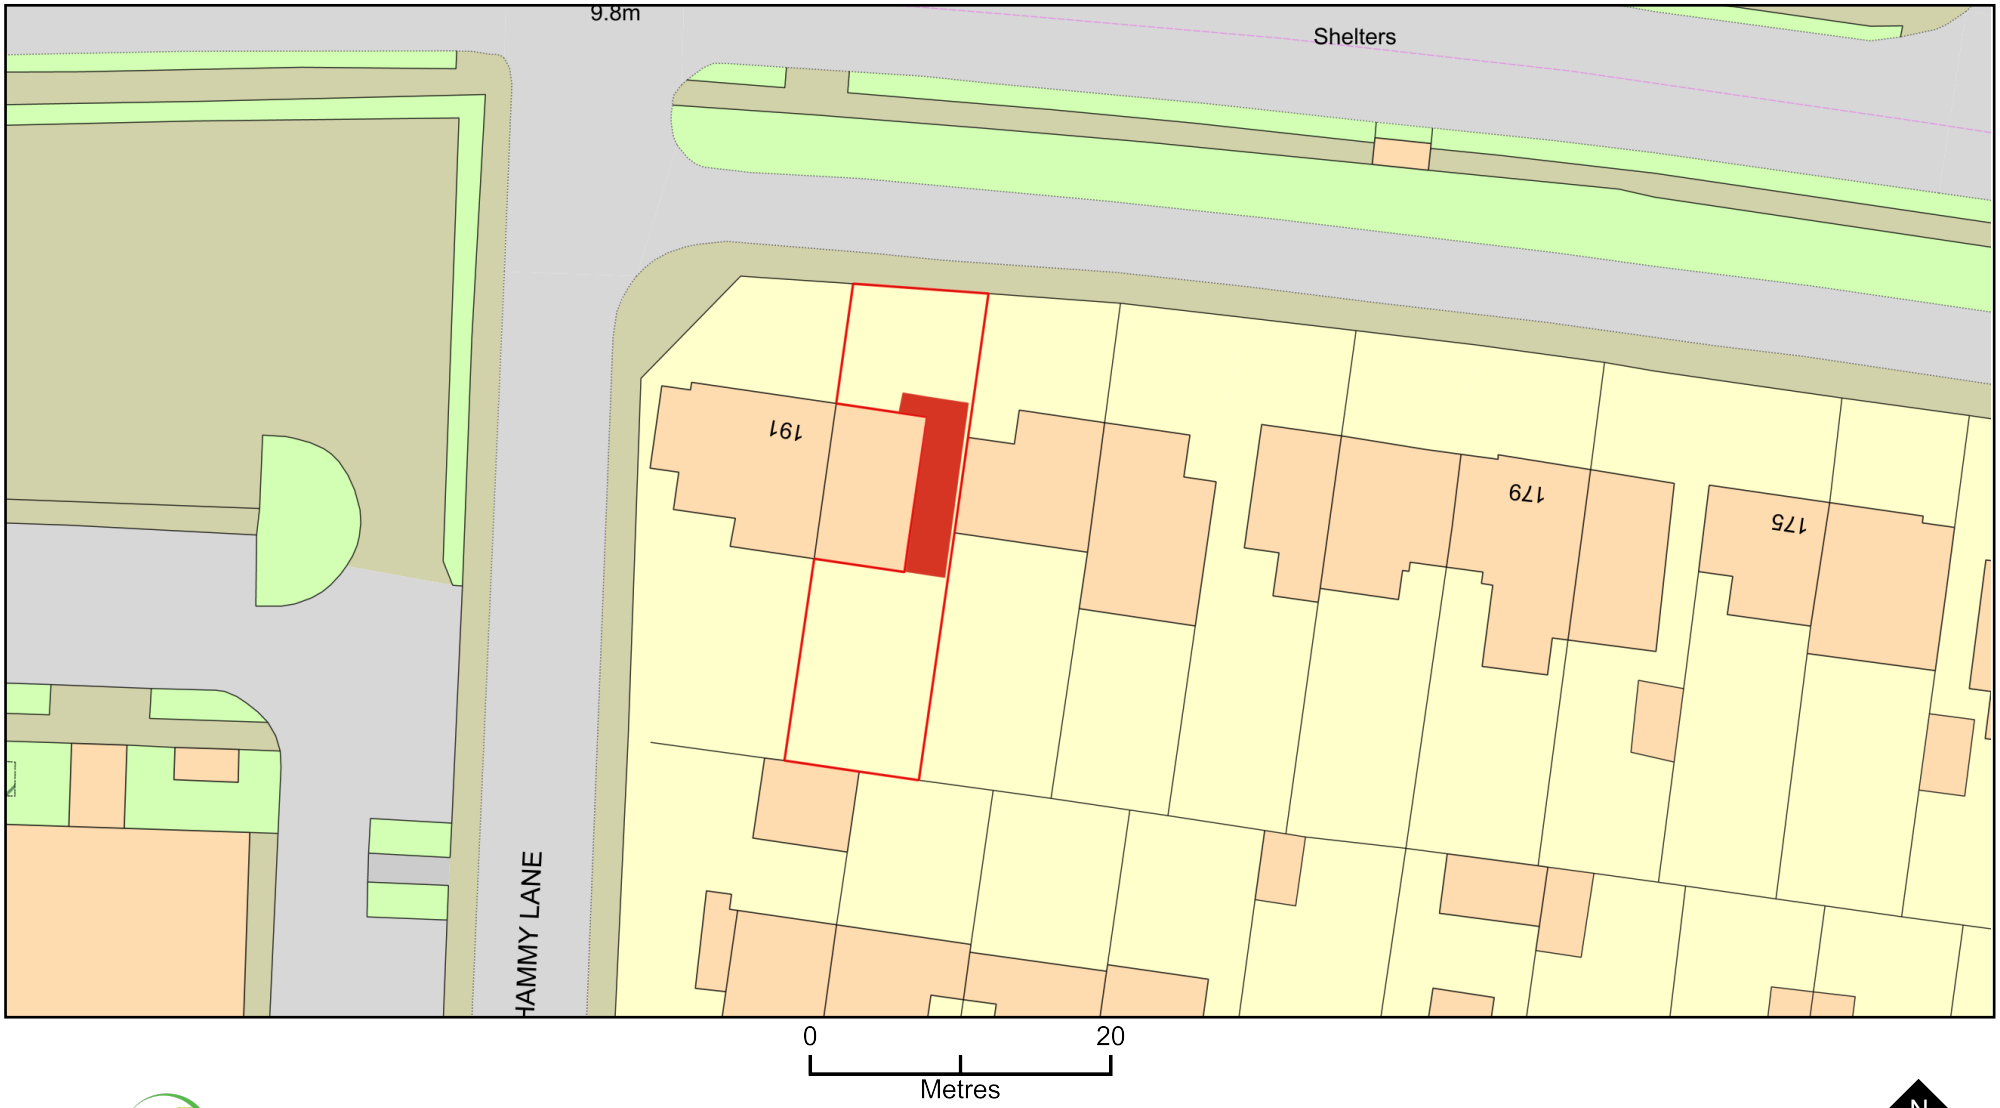

ReQuestaPlan

Plan Produced for: Jonathan Jenkins

Date Produced: 29 May 2025

Plan Reference Number: TQRQM25149141658020

Scale: 1:500 @ A4

© Crown copyright and database rights 2025 OS 100042766