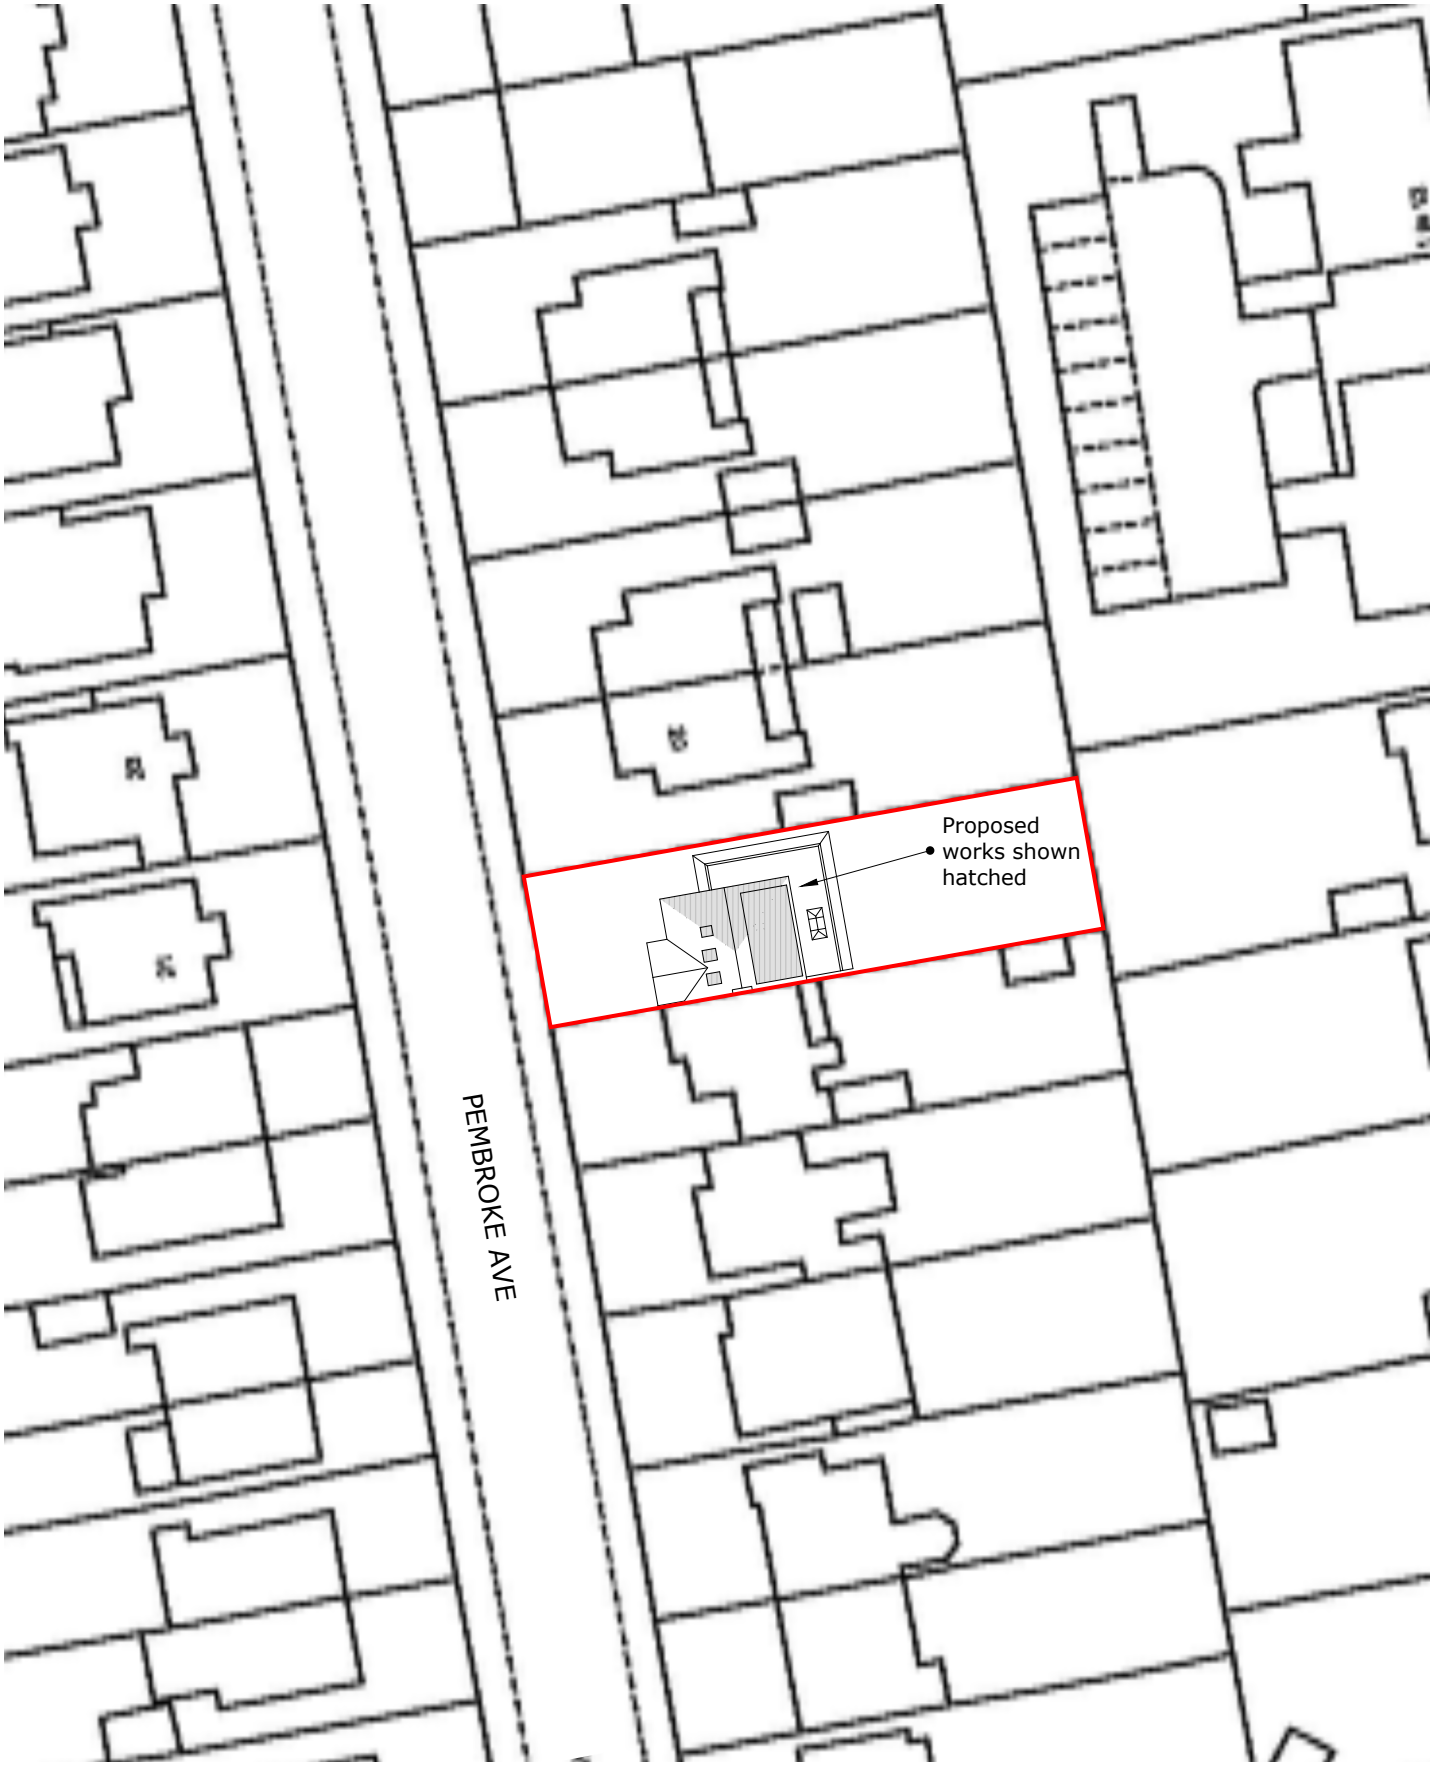

SITE PLAN 1:500 @ A4

18 PEMBROKE AVENUE
GORING-BY-SEA
WORTHING
WEST SUSSEX
BN11 5QT

DATE: 01/07/2023
DRWG No: DS/LENIK/04

NORTH

0 10 20 30 40 50m