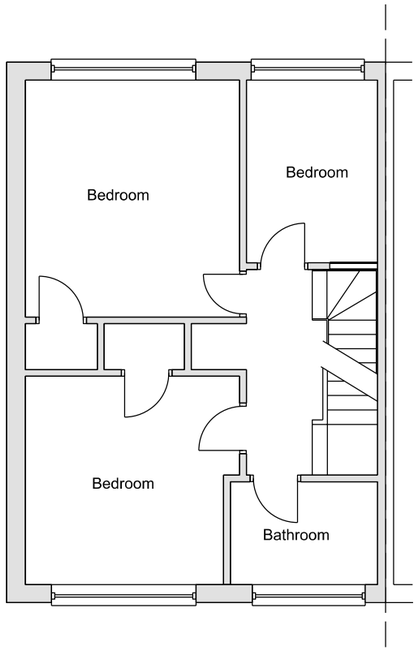

Proposed 1st Floor Plan
Scale 1:100



Proposed West Elevation
Scale 1:100

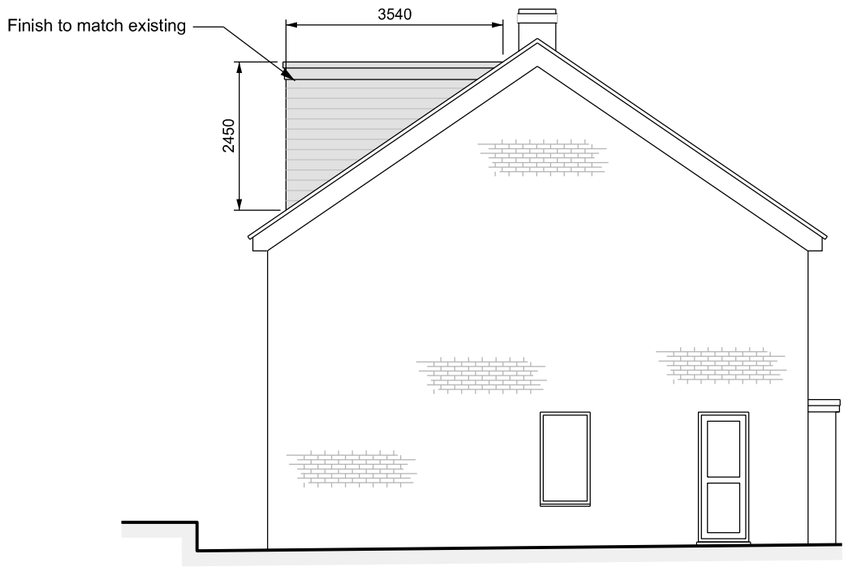

Proposed North Elevation
Scale 1:100

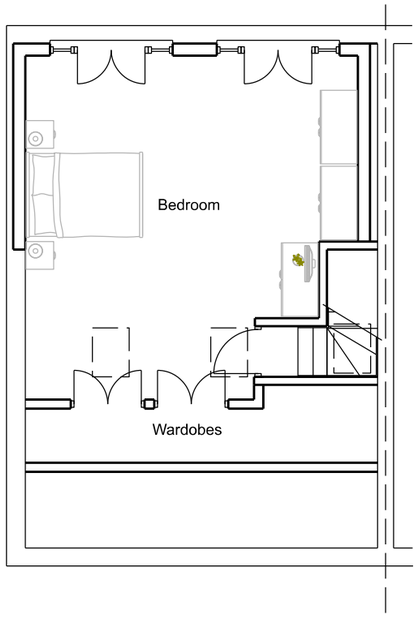

Proposed 2nd Floor Plan
Scale 1:100



Proposed East Elevation
Scale 1:100

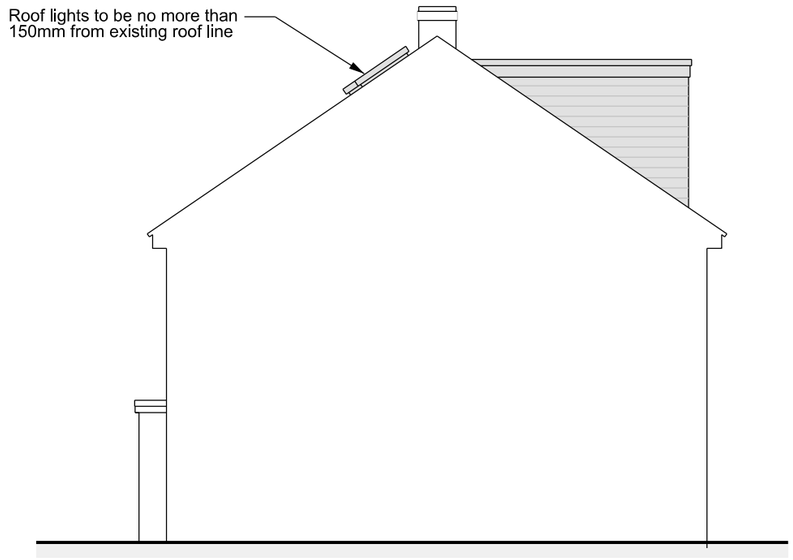

Proposed South Elevation
Scale 1:100

0m 1m 2m 5m

Client: Mr Fernandes	Title: Proposed Loft Coversion with Dormer to Rear Elevation Proposed & Plans & Elevations	Drawn By	Size: A3 / Date: 22/05/23
Title: 38 Whitelot Way Southwick, Brighton, West Sussex, BN42 4YF		Drawing Number: JBD/BN42/4/052YF	Rev: B