



ONLY FIGURED DIMENSIONS TO BE USED FOR CONSTRUCTION PURPOSES. ALL DIMENSIONS ARE TO BE CHECKED ON SITE PRIOR TO INSTALLATION AND THE ARCHITECT IS TO BE NOTIFIED OF ANY DISCREPENCIES.
© This drawing is copyright and must not be reproduced without the written consent of the Architect.


REV	DATE	DESCRIPTION
-----	------	-------------

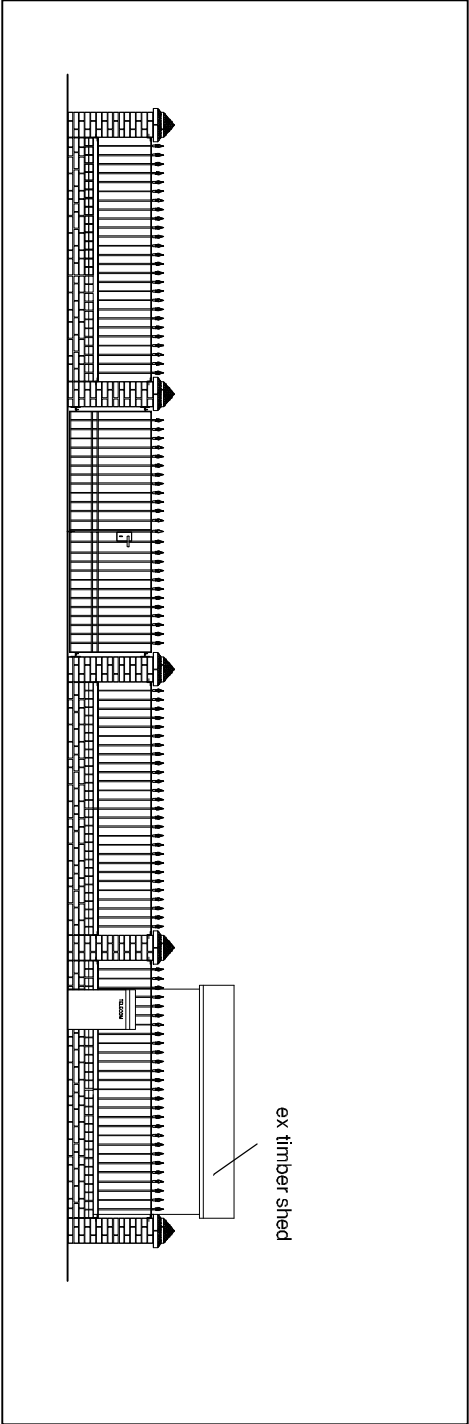


1:100 North Elevation facing Ambrose Place as existing

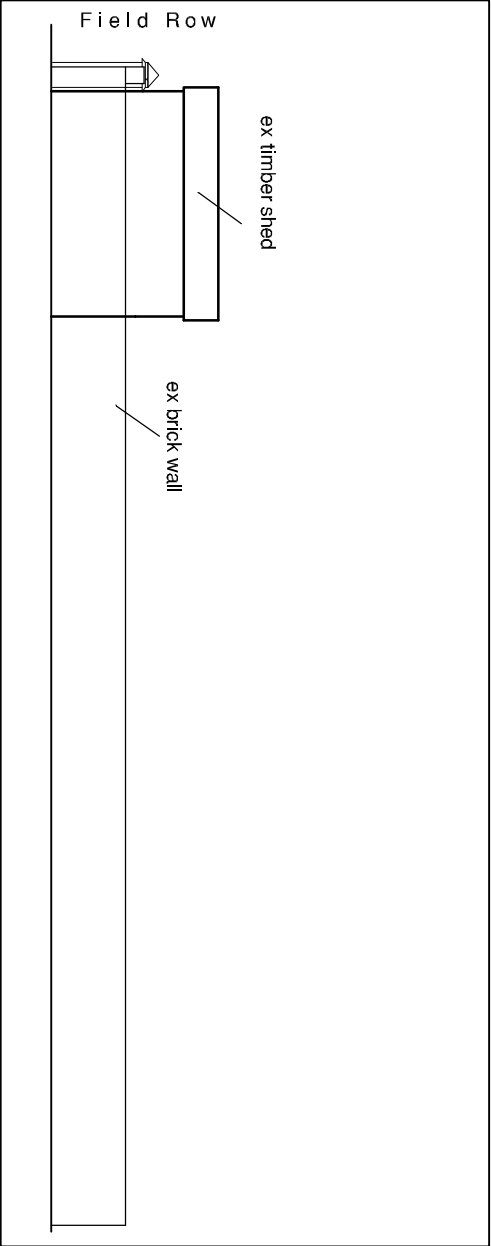

1:100 South Elevation as existing

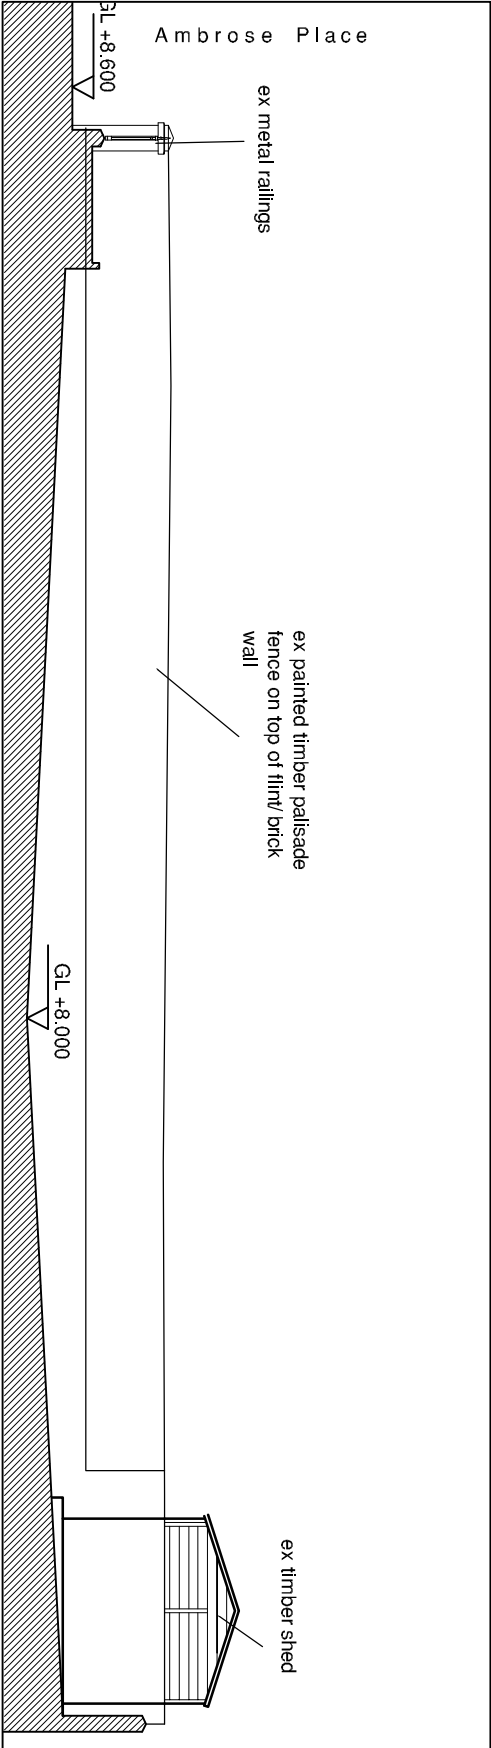

1:100 West Elevation as existing

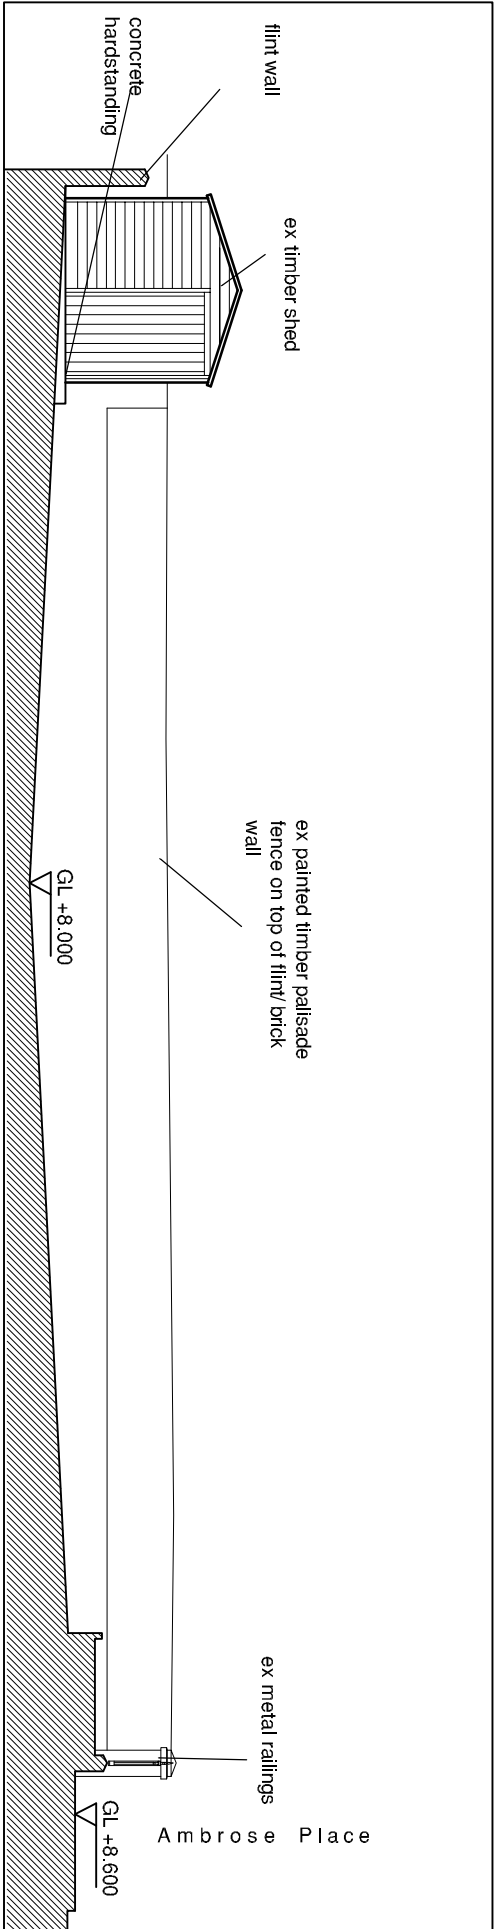

1:100 East Elevation as existing

Landscape design inc garden shed, at front garden at 14 Ambrose Place
Elevations as Existing

PLANNING

