

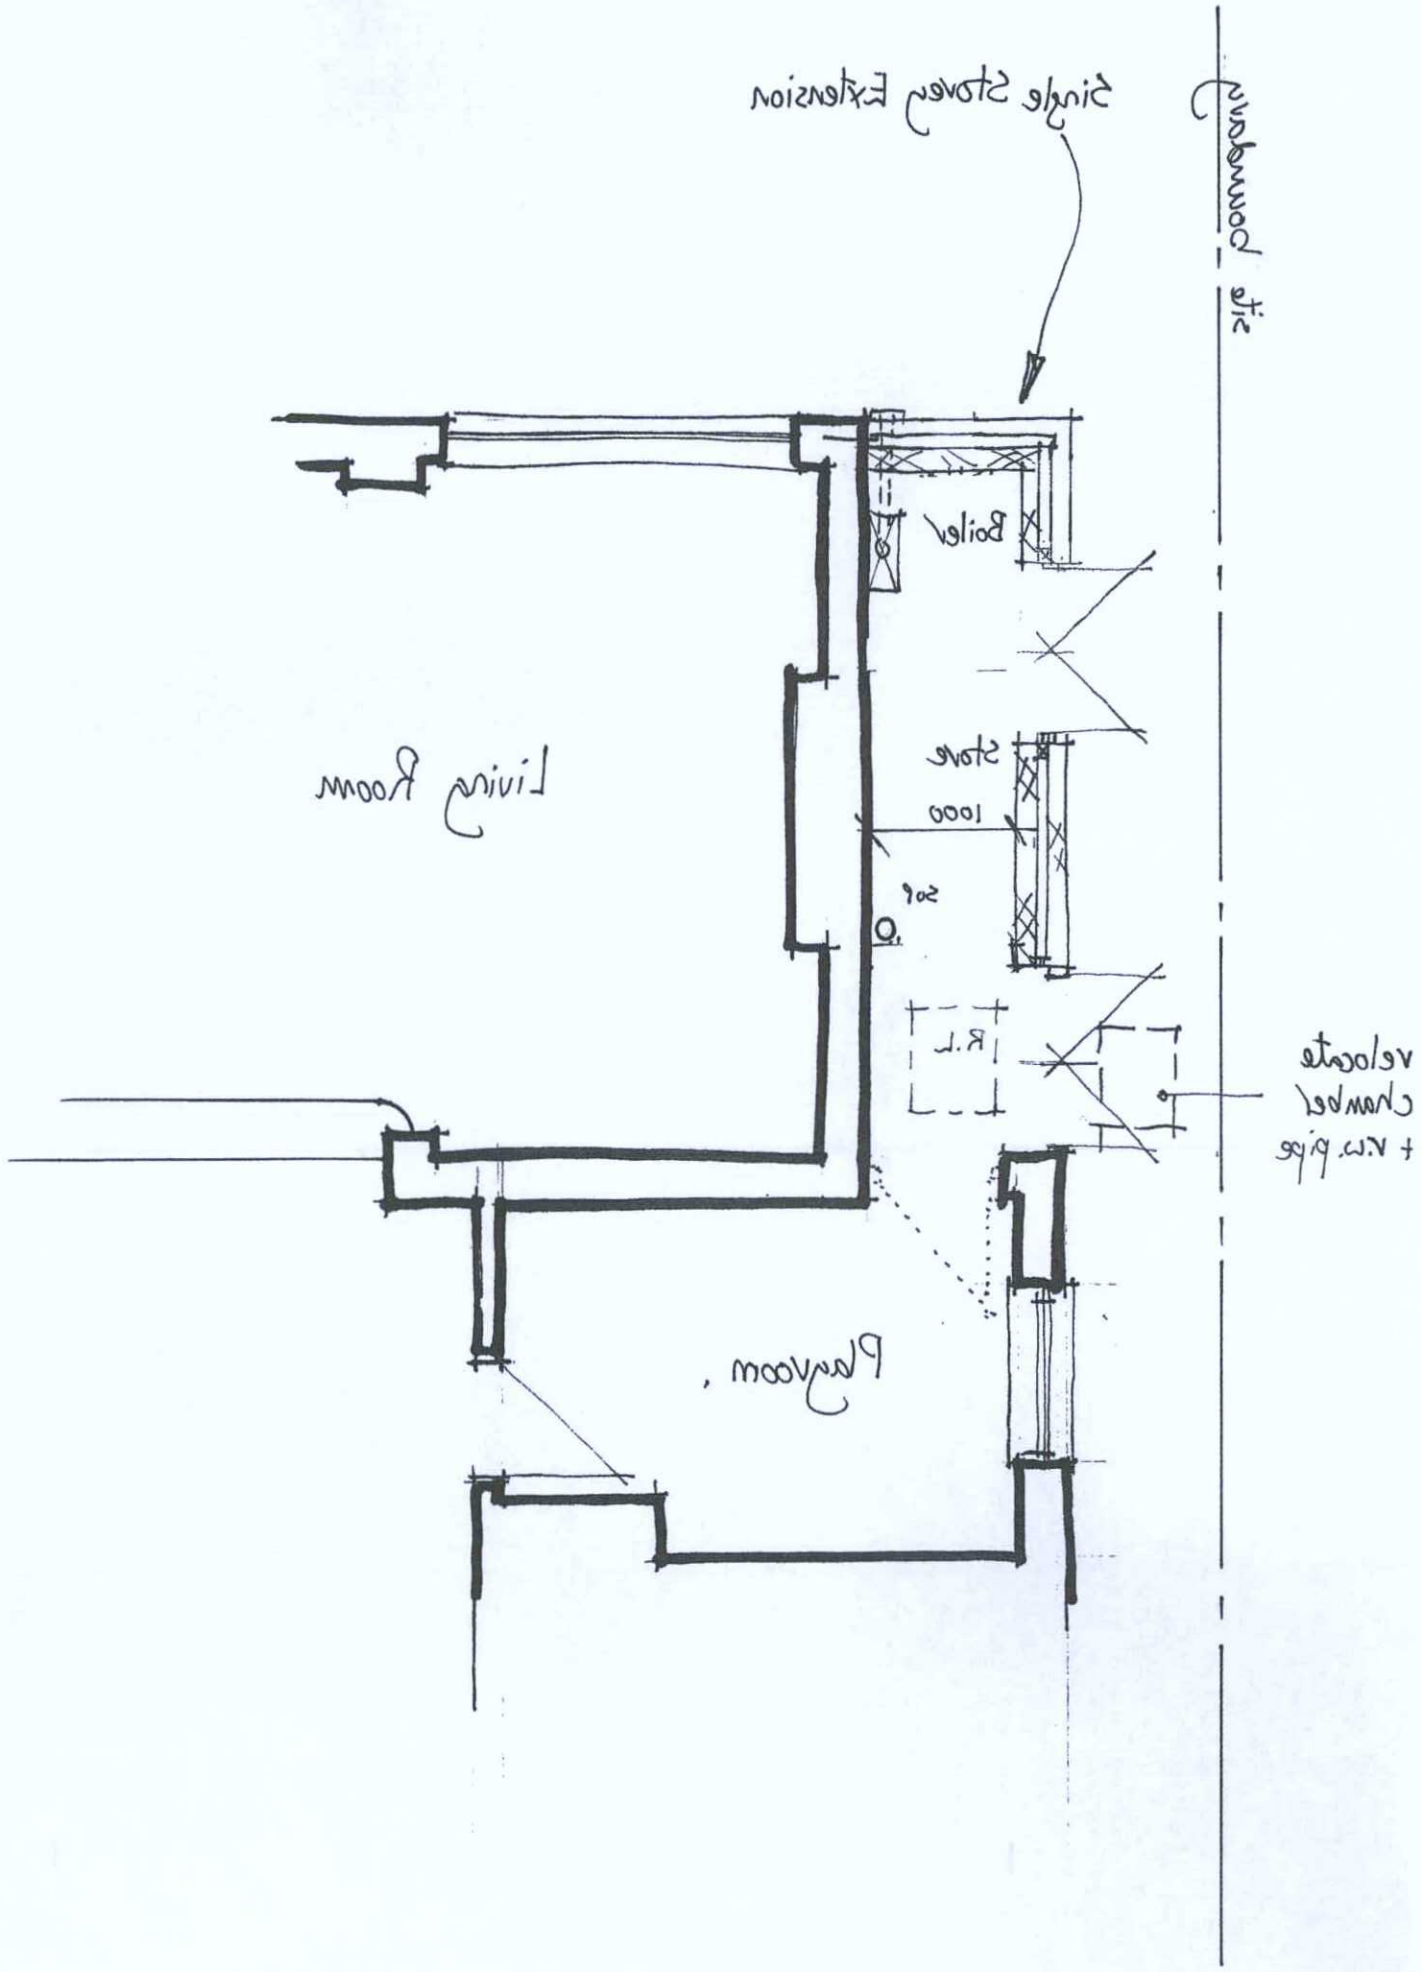

ADUR & WORTHING
PLANNING SERVICES

PLAN	AWDM/ 0878/15
DATE VALID	17 JUN 2015

14, Mill Hill, Shoreham-by-sea. Proposed Extension.

RICS
Overill Associates Ltd.
Chartered Building Surveyors
5 The Drive
Hove
BN3 3JE
Tel. No. 01293 534400
Fax No. 01273 731267

SCALE	1:1 A3	DRG. NO.		REV
DATE	MARCH '15	914	1 / 2	
DRAWN	MAT			