
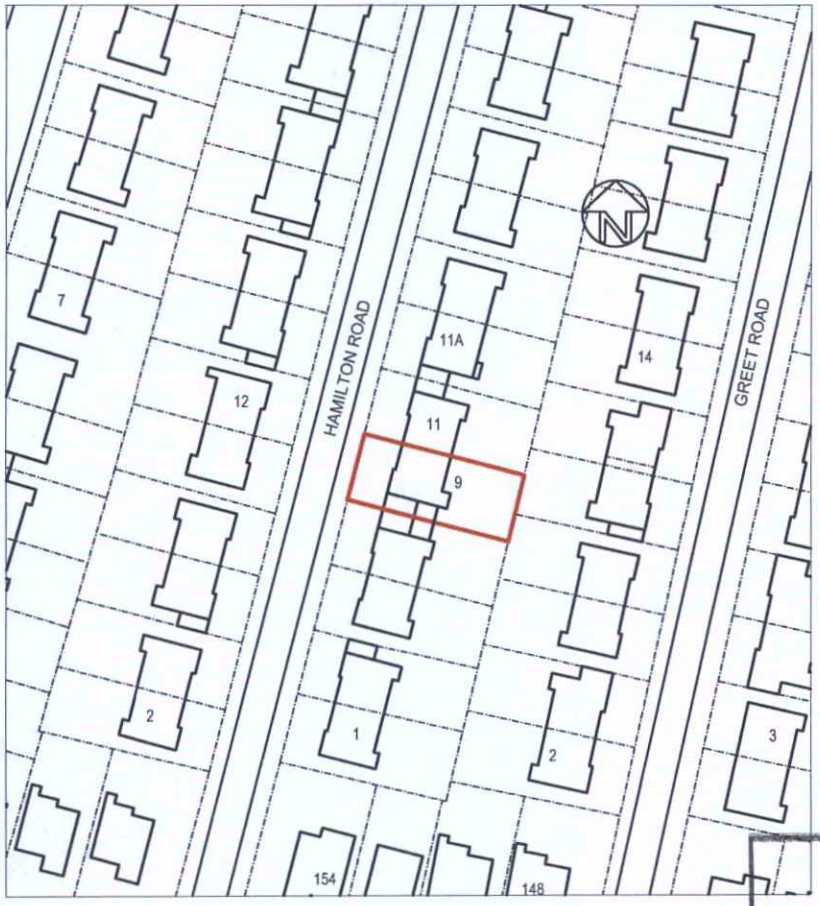


Location Plan 1:1250
100 metres @ 1:1250 on A4

ADUR & WORTHING
PLANNING SERVICES

PLAN	AWDM/ 1405/13
DATE VALID	12 NOV 2013

10 metres @ 1:1250 on A4

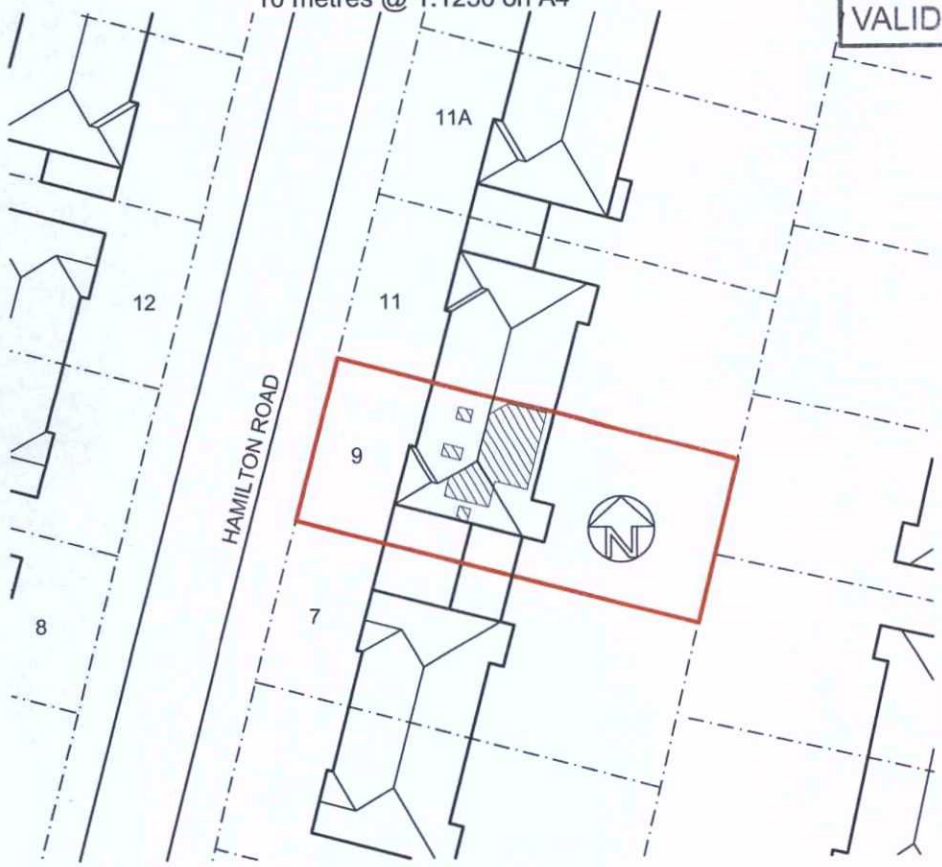

Block Plan 1:500
50 metres @ 1:500 on A4

10 metres @ 1:500 on A4

rev.	date

These drawings should be approved by Local Authority Building Control or other appropriate checking Authority prior to commencement of the work.

[redacted]

This drawing is copyright.

client: Mr & Mrs Creed

project: 9 Hamilton Road
Lancing

drawing: Location & Block Plans
Proposed roof conversion

scale: as shown@A4 date: 16.09.13

drawn: BBB

9 Kenton Road
Hove, East Sussex
BN3 4PG
tel: 01273 298217
fax: 01273 298217
e-mail: info@clairehaigharchitects.co.uk

Claire Haigh
Associates Ltd

CH 575 /001 rev.