

10 metres @ 1:100 on A3

1 metre @ 1:100 on A3

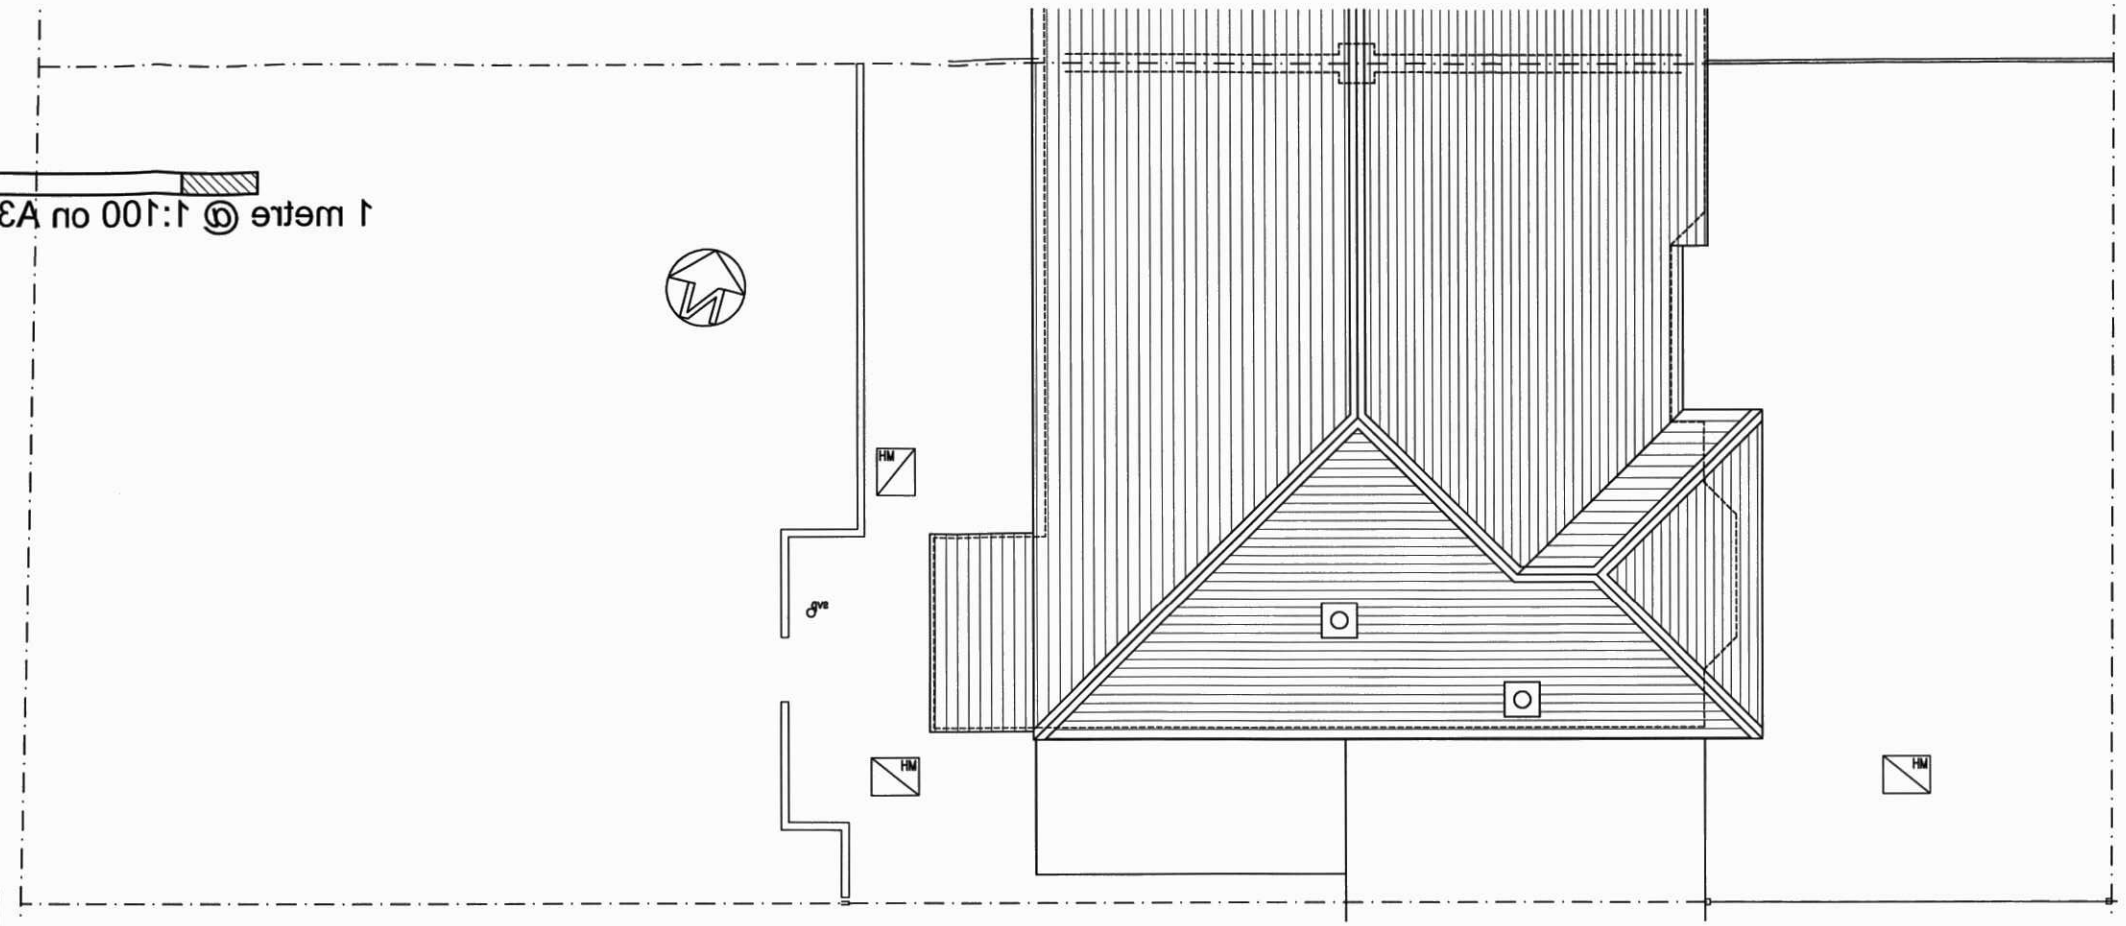

ROOF PLAN

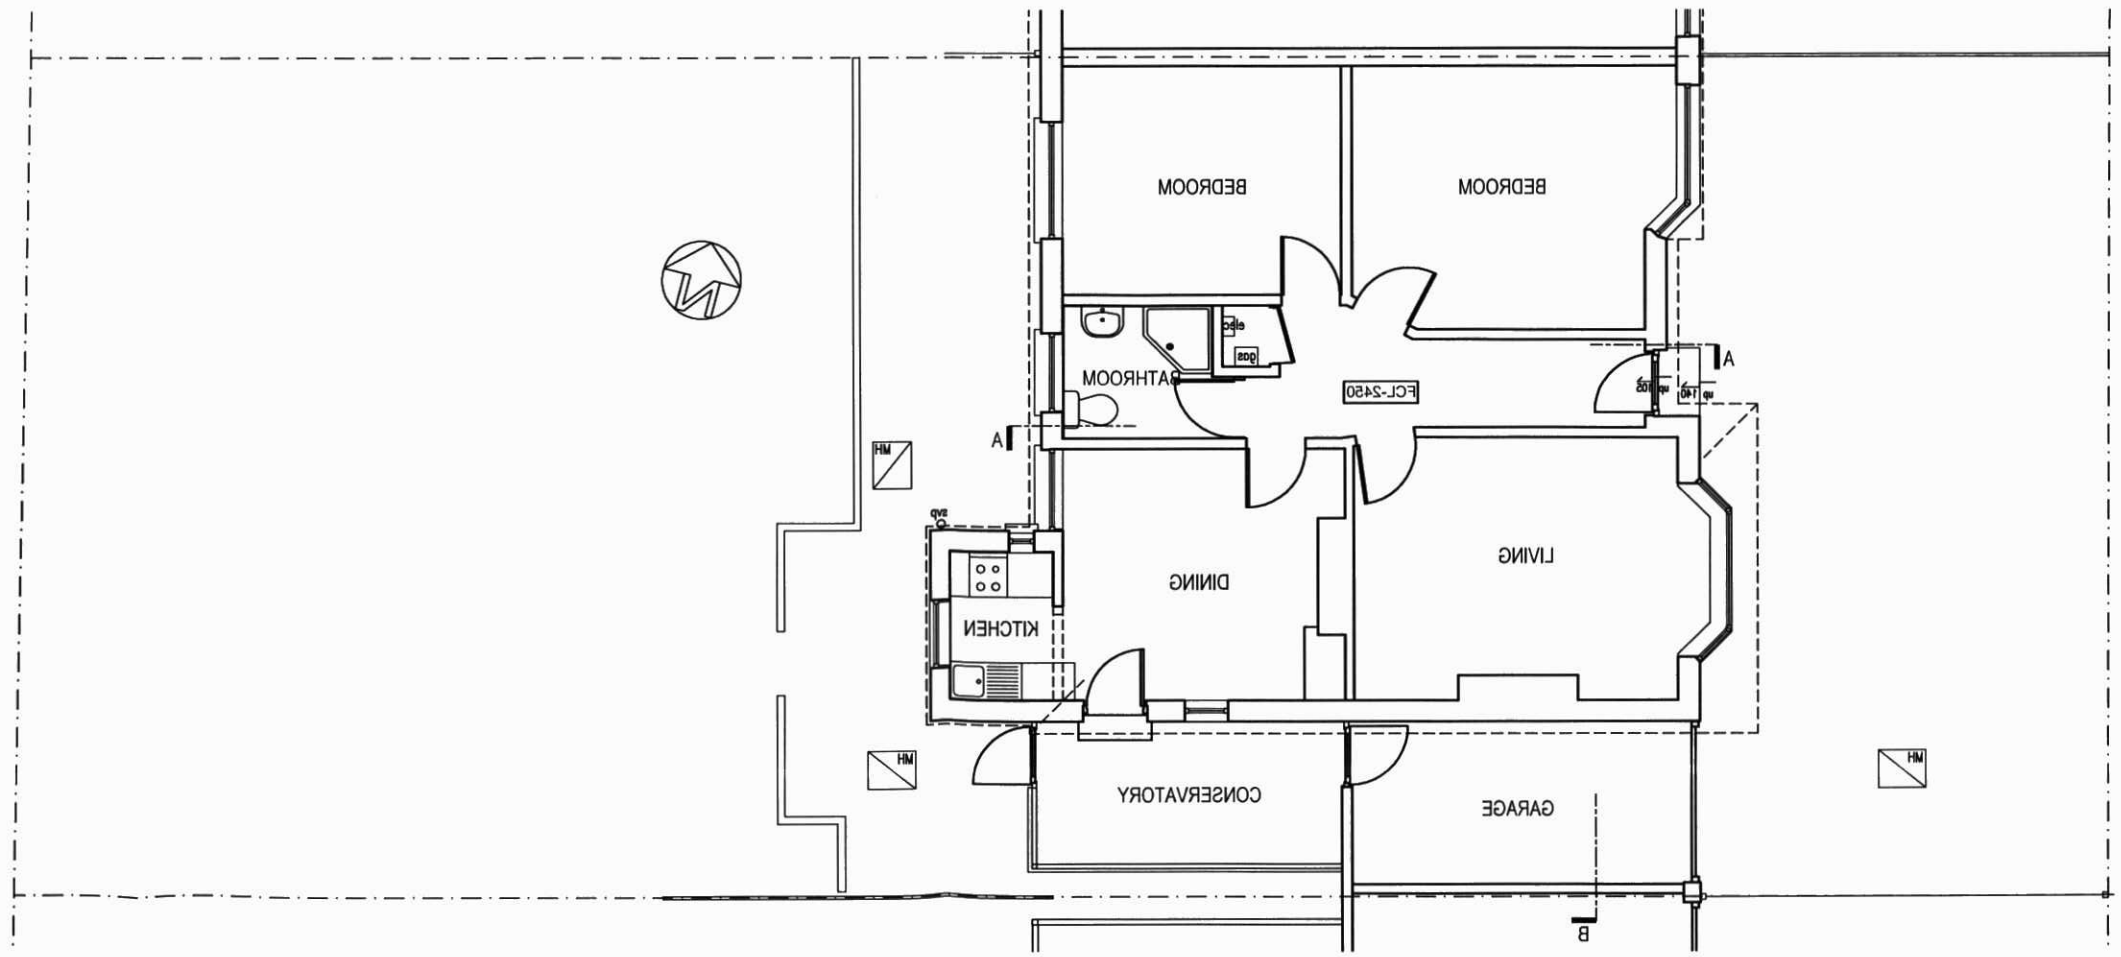

GROUND FLOOR PLAN

ADUR & WORTHING
PLANNING SERVICES

PLAN	AWDM/1405/13
DATE VALID	12 NOV 2013

Claire Haigh Associates Ltd

CH 575 /002 rev.

9 Kenton Road
Hove, East Sussex
BN3 4PG

tel: 01273 298217
fax: 01273 298217
e-mail: info@clairehaigharchitects.co.uk

rev.	date

These drawings should be approved by Local Authority Building Control or other appropriate checking Authority prior to commencement of the work.

This drawing is copyright.

client
Mr & Mrs Creed

project
9 Hamilton Road
Lancing

drawing
Existing Plans

scale 1:100@A3 date 16.09.13

drawn BBB