
Scale for planning purposes only

DO NOT SCALE THIS DRAWING. CONTRACTORS MUST VISIT THE SITE AND TAKE RESPONSIBILITY FOR CHECKING ALL CRITICAL DIMENSIONS
COPYRIGHT: ©JAMES BRECKELL CHARTERED ARCHITECT –
ALL RIGHTS RESERVED


REV	DATE	BY	AMENDMENT
A	22 Jan 2021	jb	notes added for validation
B	10 March 2021	jb	alterations to roof design




SIDE (NORTH FACING) ELEVATION 1:50

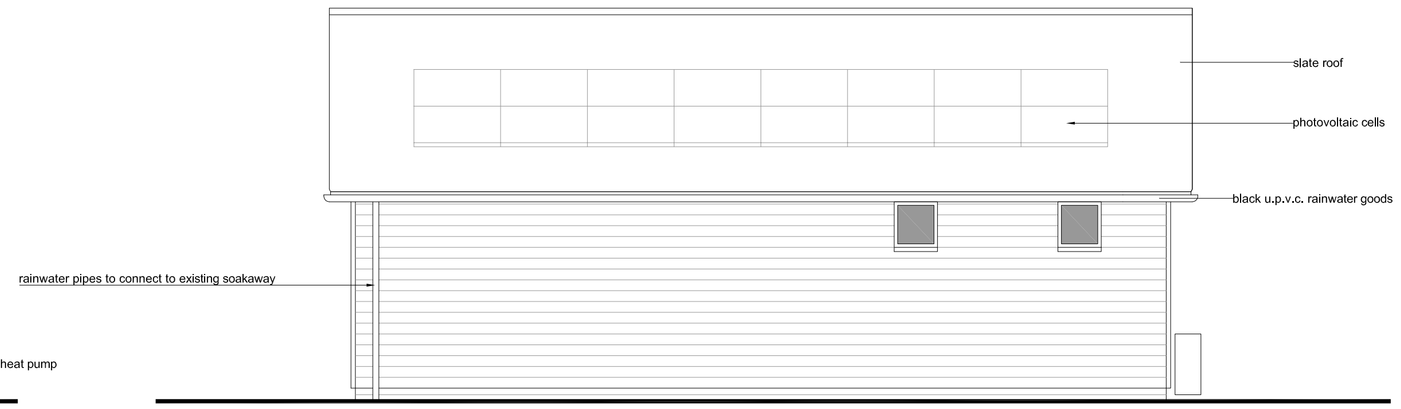


REAR (EAST FACING) ELEVATION 1:50

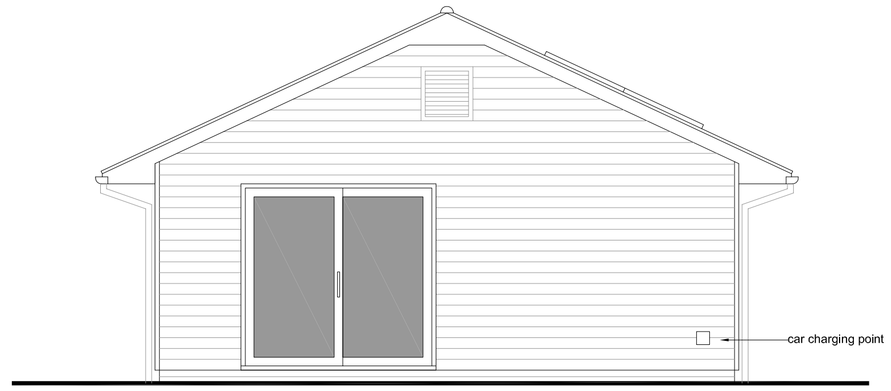


SIDE (SOUTH FACING) ELEVATION 1:50

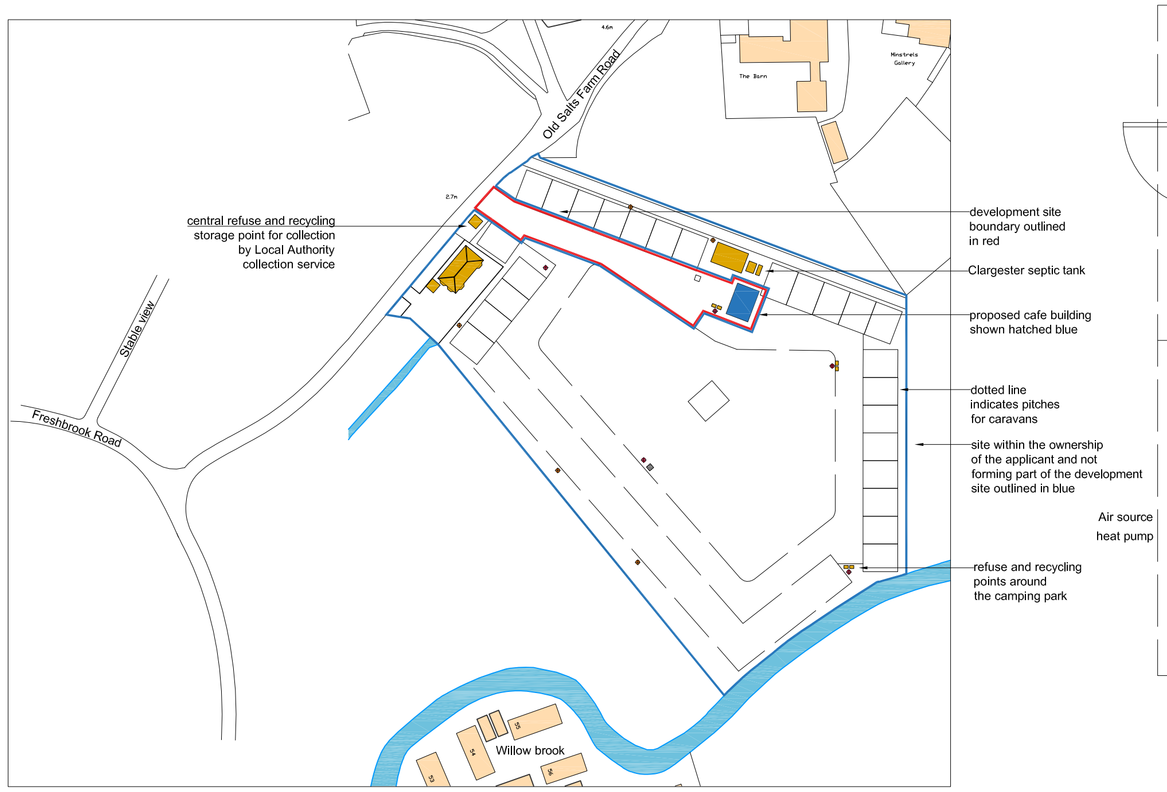


SITE PLAN 1:1250

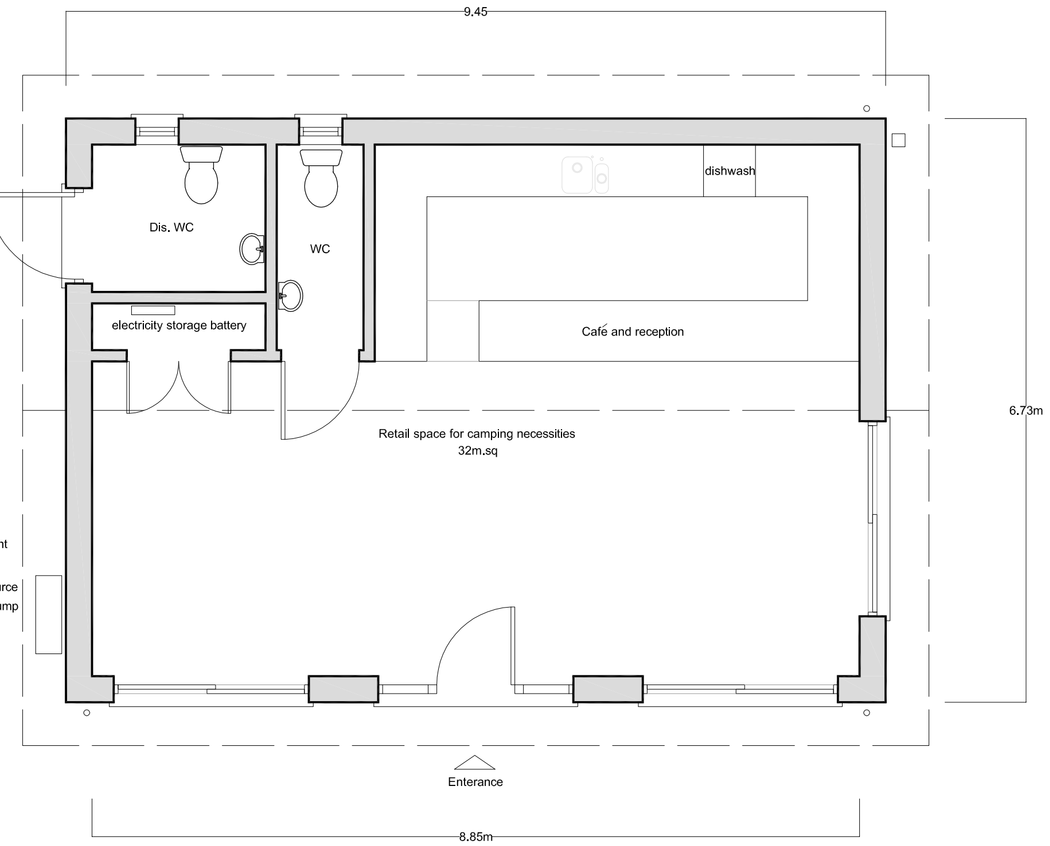


GROUND FLOOR PLAN 1:50

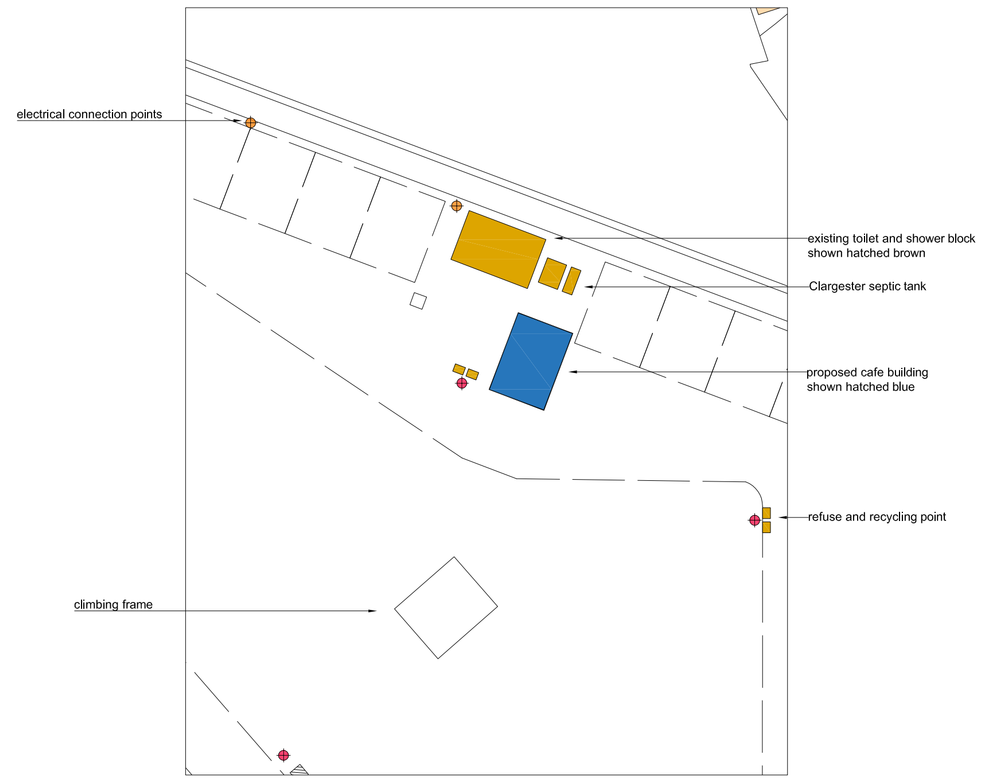

SITE PLAN 1:500

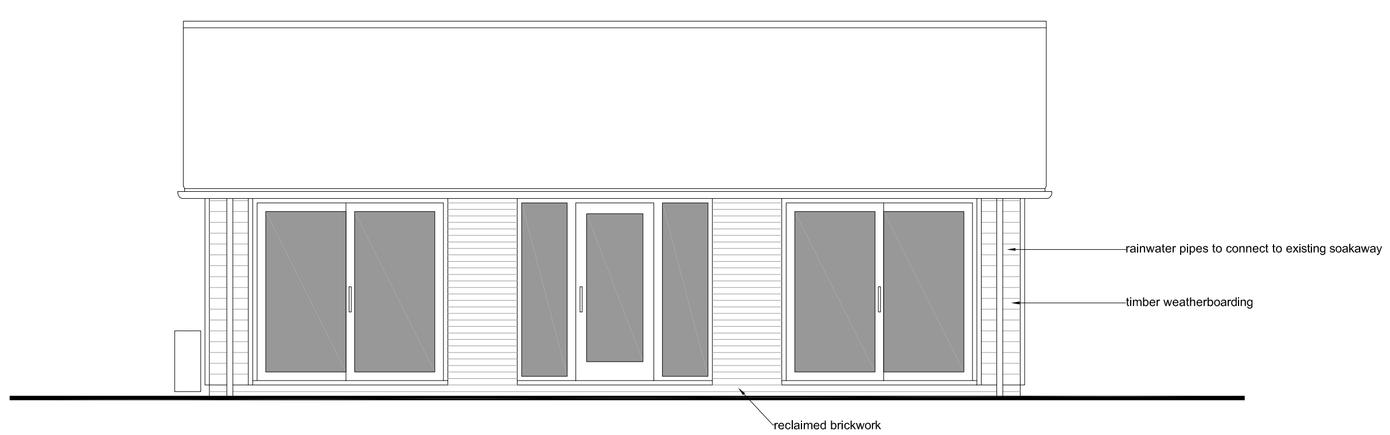

FRONT (WEST FACING) ELEVATION 1:50

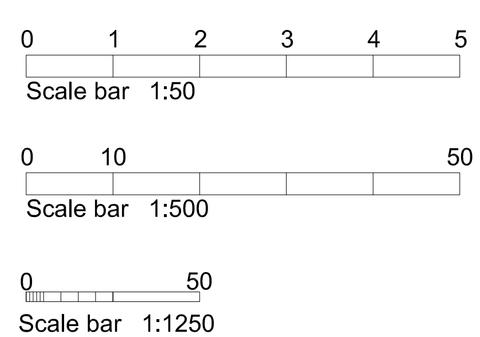

James Breckell Architects
The Adur Business Centre
Little High Street
Shoreham by Sea
BN43 5EG
Tel: 01273 467 621
email: james@breckell.co.uk
website: www.breckell.co.uk

CLIENT
The Barn Caravan Park, Old Salts Farm Road, Lancing, BN15 8JG

JOB
A multi-purpose reception building at The Barn Caravan Park, Lancing

DRAWING
Proposed Plans, Elevations, Block Plan and Location Plan

DATE	January 2021
SCALE	As Shown @ A1
DRAWN BY	jb
JOB NO.	307
DWG NO.	01
REVISION	B